SYMBOL LIST

- CEILING LIGHT OUTLET, INCAND. WITH FIXTURE DESIGN
- BRACKET LIGHT OUTLET, INCAND., WITH FIXTURE DESIGN
- RECESSED LIGHT OUTLET, INCAND., WITH FIXTURE DESIGN
- FLUORESCENT LIGHT OUTLET, WITH FIXTURE DESIGN
- DUPLEX CONVENIENCE OUTLET
- SPECIAL OUTLET AS NOTED
- JUNCTION BOX
- THERMOSTAT OUTLET
- CLOCK OUTLET & CLOCK - UP 7'-6" OR AS NOTED
- FIRE ALARM STATION - SEE DETAIL, SHT E-7
- MOTOR OUTLET
- FLOOR OUTLET - IC OR TEL
- INTERCOM OUTLET - UP 12"
- TELEPHONE OUTLET
- ALARM BELL
- AQUASTAT - BY OTHERS
- CEILING PULL SWITCH - HUBBELL OR EQUAL
- SPST TUMBLER SWITCH
- THREE WAY TUMBLER SWITCH
- SPST TUMBLER SWITCH WITH PILOT LIGHT
- FOUR WAY TUMBLER SWITCH
- THERMAL OVERLOAD SWITCH
- EX. OR SWITCH, TYPE "C"
- MOTOR STARTER
- PANELBOARD
- CONDUIT CONCEALED IN WALL OR CEILING
- CONDUIT IN OR UNDER FLOOR OR UNDERGROUND
- CONDUIT EXPOSED
- CROSS HATCHES INDICATE NUMBER OF CONDUCTORS IN CONDUIT, #12 OR AS NOTED
- CONDUIT HOME RUN WITH CIRCUIT NUMBERS
- OUTLETS CONTROLLED BY SIMILARLY MARKED SWITCHES
- DOUBLE UNDERFLOOR DUCT RUN & J. BOX
- TEL TELEPHONE
- MT EMPTY CONDUIT
- IC INTERCOMMUNICATION
- WP WEATHERPROOF
- AREA LIGHTING STANDARD - LETTER INDICATES TYPE

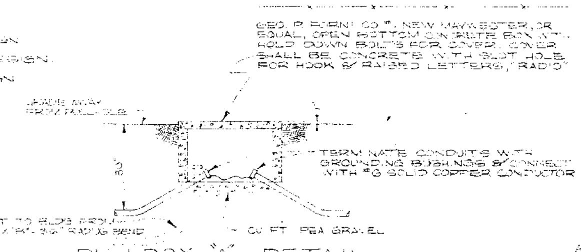

PULLBOX "A" DETAIL
NO SCALE
PULLBOX "B" SIMILAR EXCEPT BOX SHALL BE GEO. P. FORNI STATE OF CALIF. #6 ELECTRICAL PULLBOX, OR EQUAL. CONDUIT RUN TO OFFICE BUILDING SHALL HAVE WATERTIGHT SEAL. COVER SHALL HAVE RAISED LETTERS "HIGH VOLTAGE"

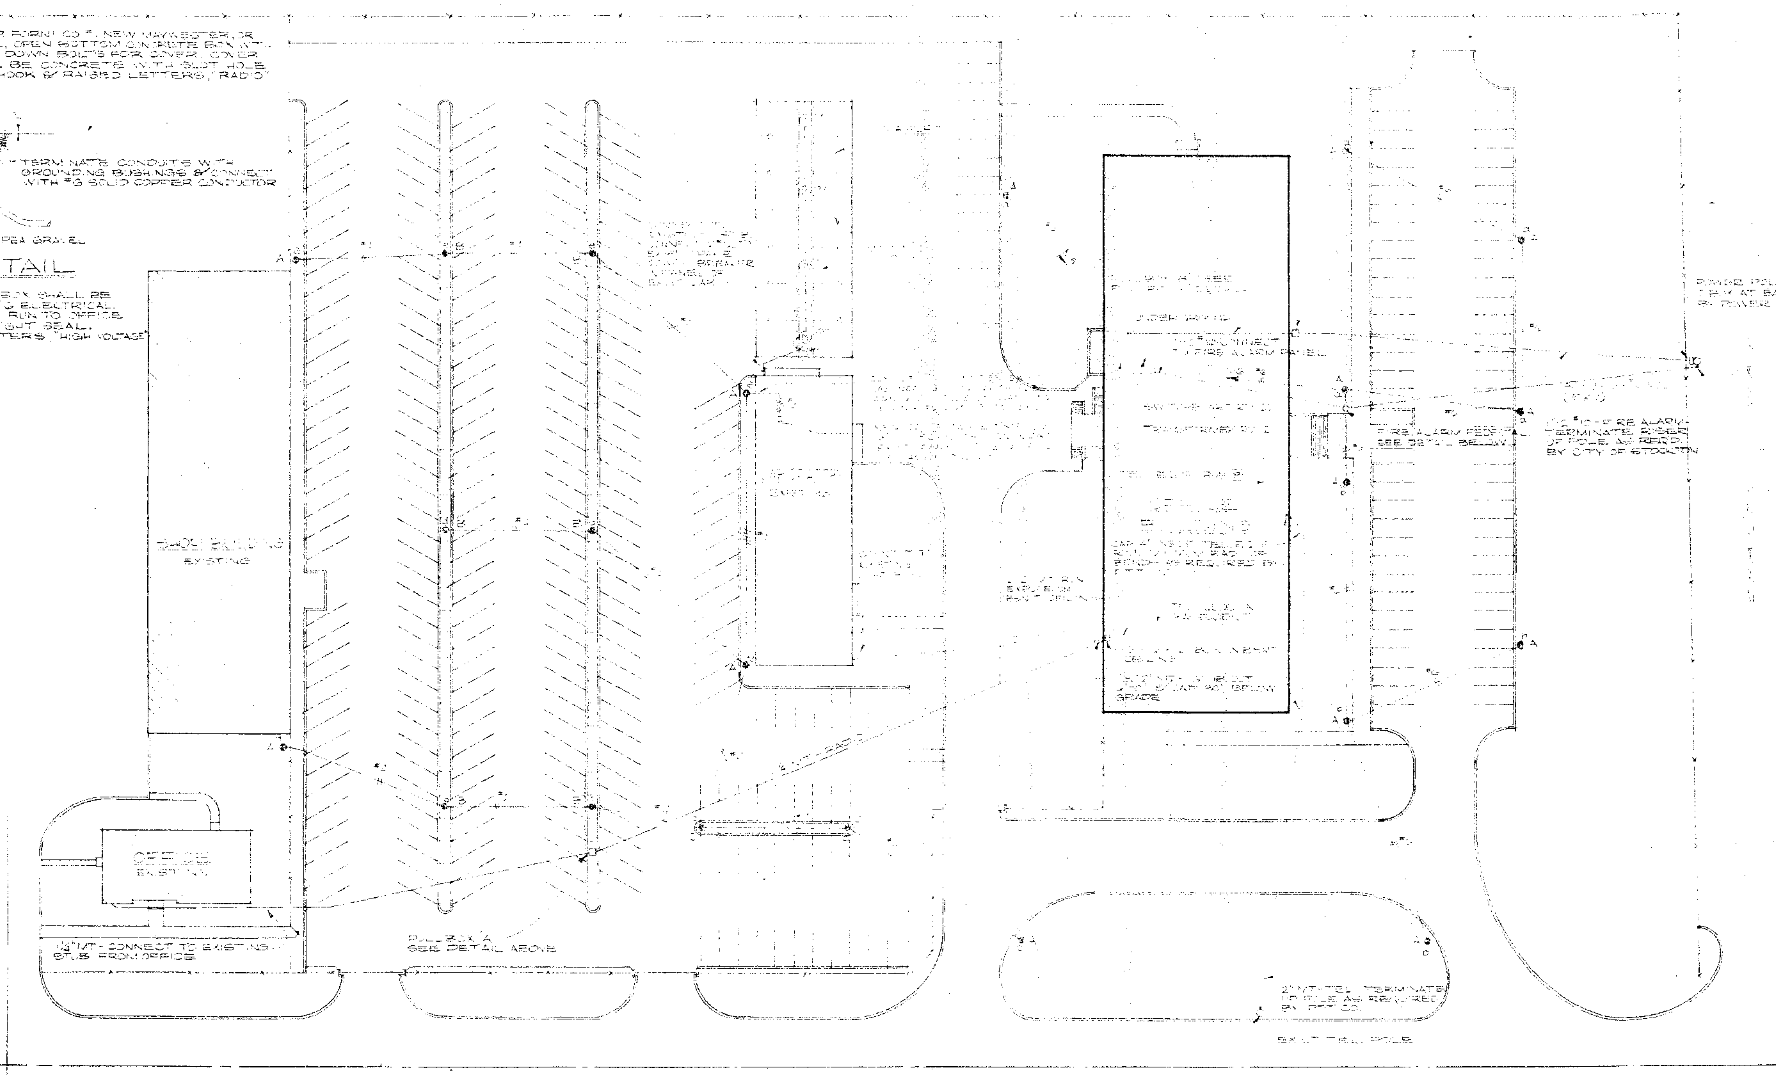

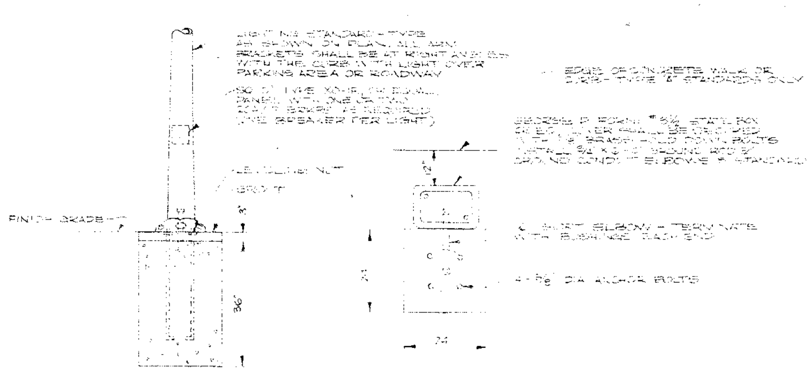

ELEVATION PLAN

LIGHT STANDARD BASE DETAIL
NO SCALE
NOTE: WIRING FROM PANEL TO LUMINAIRE SHALL BE #10 RUN INSIDE STANDARD

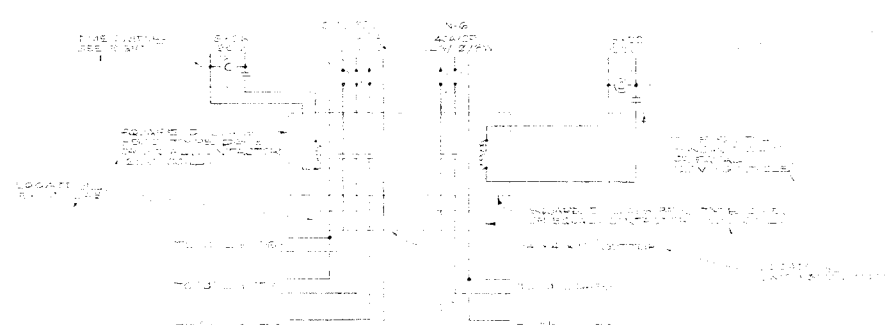

PARKING AREA LIGHTING CONTROL
NO SCALE

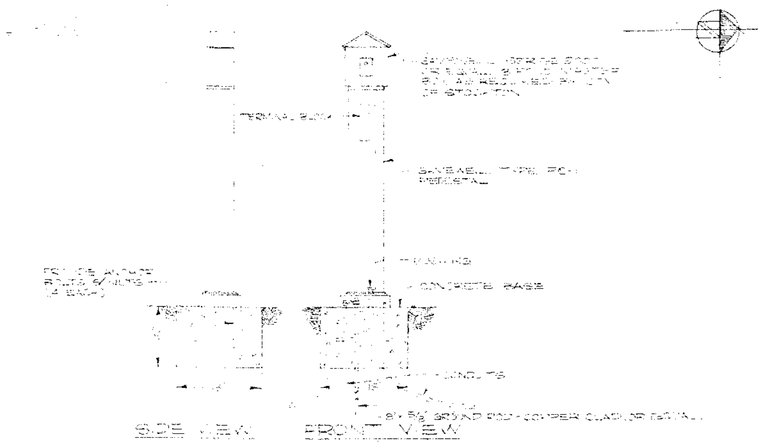

SIDE VIEW FRONT VIEW
FIRE ALARM PEDESTAL
NO SCALE
NOTE: PAINT SIGNAL RED.

THIS DRAWING IS HEREBY ACKNOWLEDGED TO BE PART OF THE PLANS REFERRED TO IN MY CONTRACT WITH THE STATE DEPARTMENT OF PUBLIC WORKS, DIVISION OF ARCHITECTURE.

DATE [redacted]

CONTRACTOR [redacted]

STATE OF CALIFORNIA
DEPARTMENT OF PUBLIC WORKS
DIVISION OF ARCHITECTURE
SACRAMENTO
BY ASSISTANT STATE ARCHITECT

DESIGNED	DATE	SHEET TITLE	SHEET
DRAWN	W.O.	PROJECT	
TRACED	REVISED	INSTITUTION	OF
CHECKED	FILE	LOCATION	

4270

DIST OFFICE 4
PARKING LOT

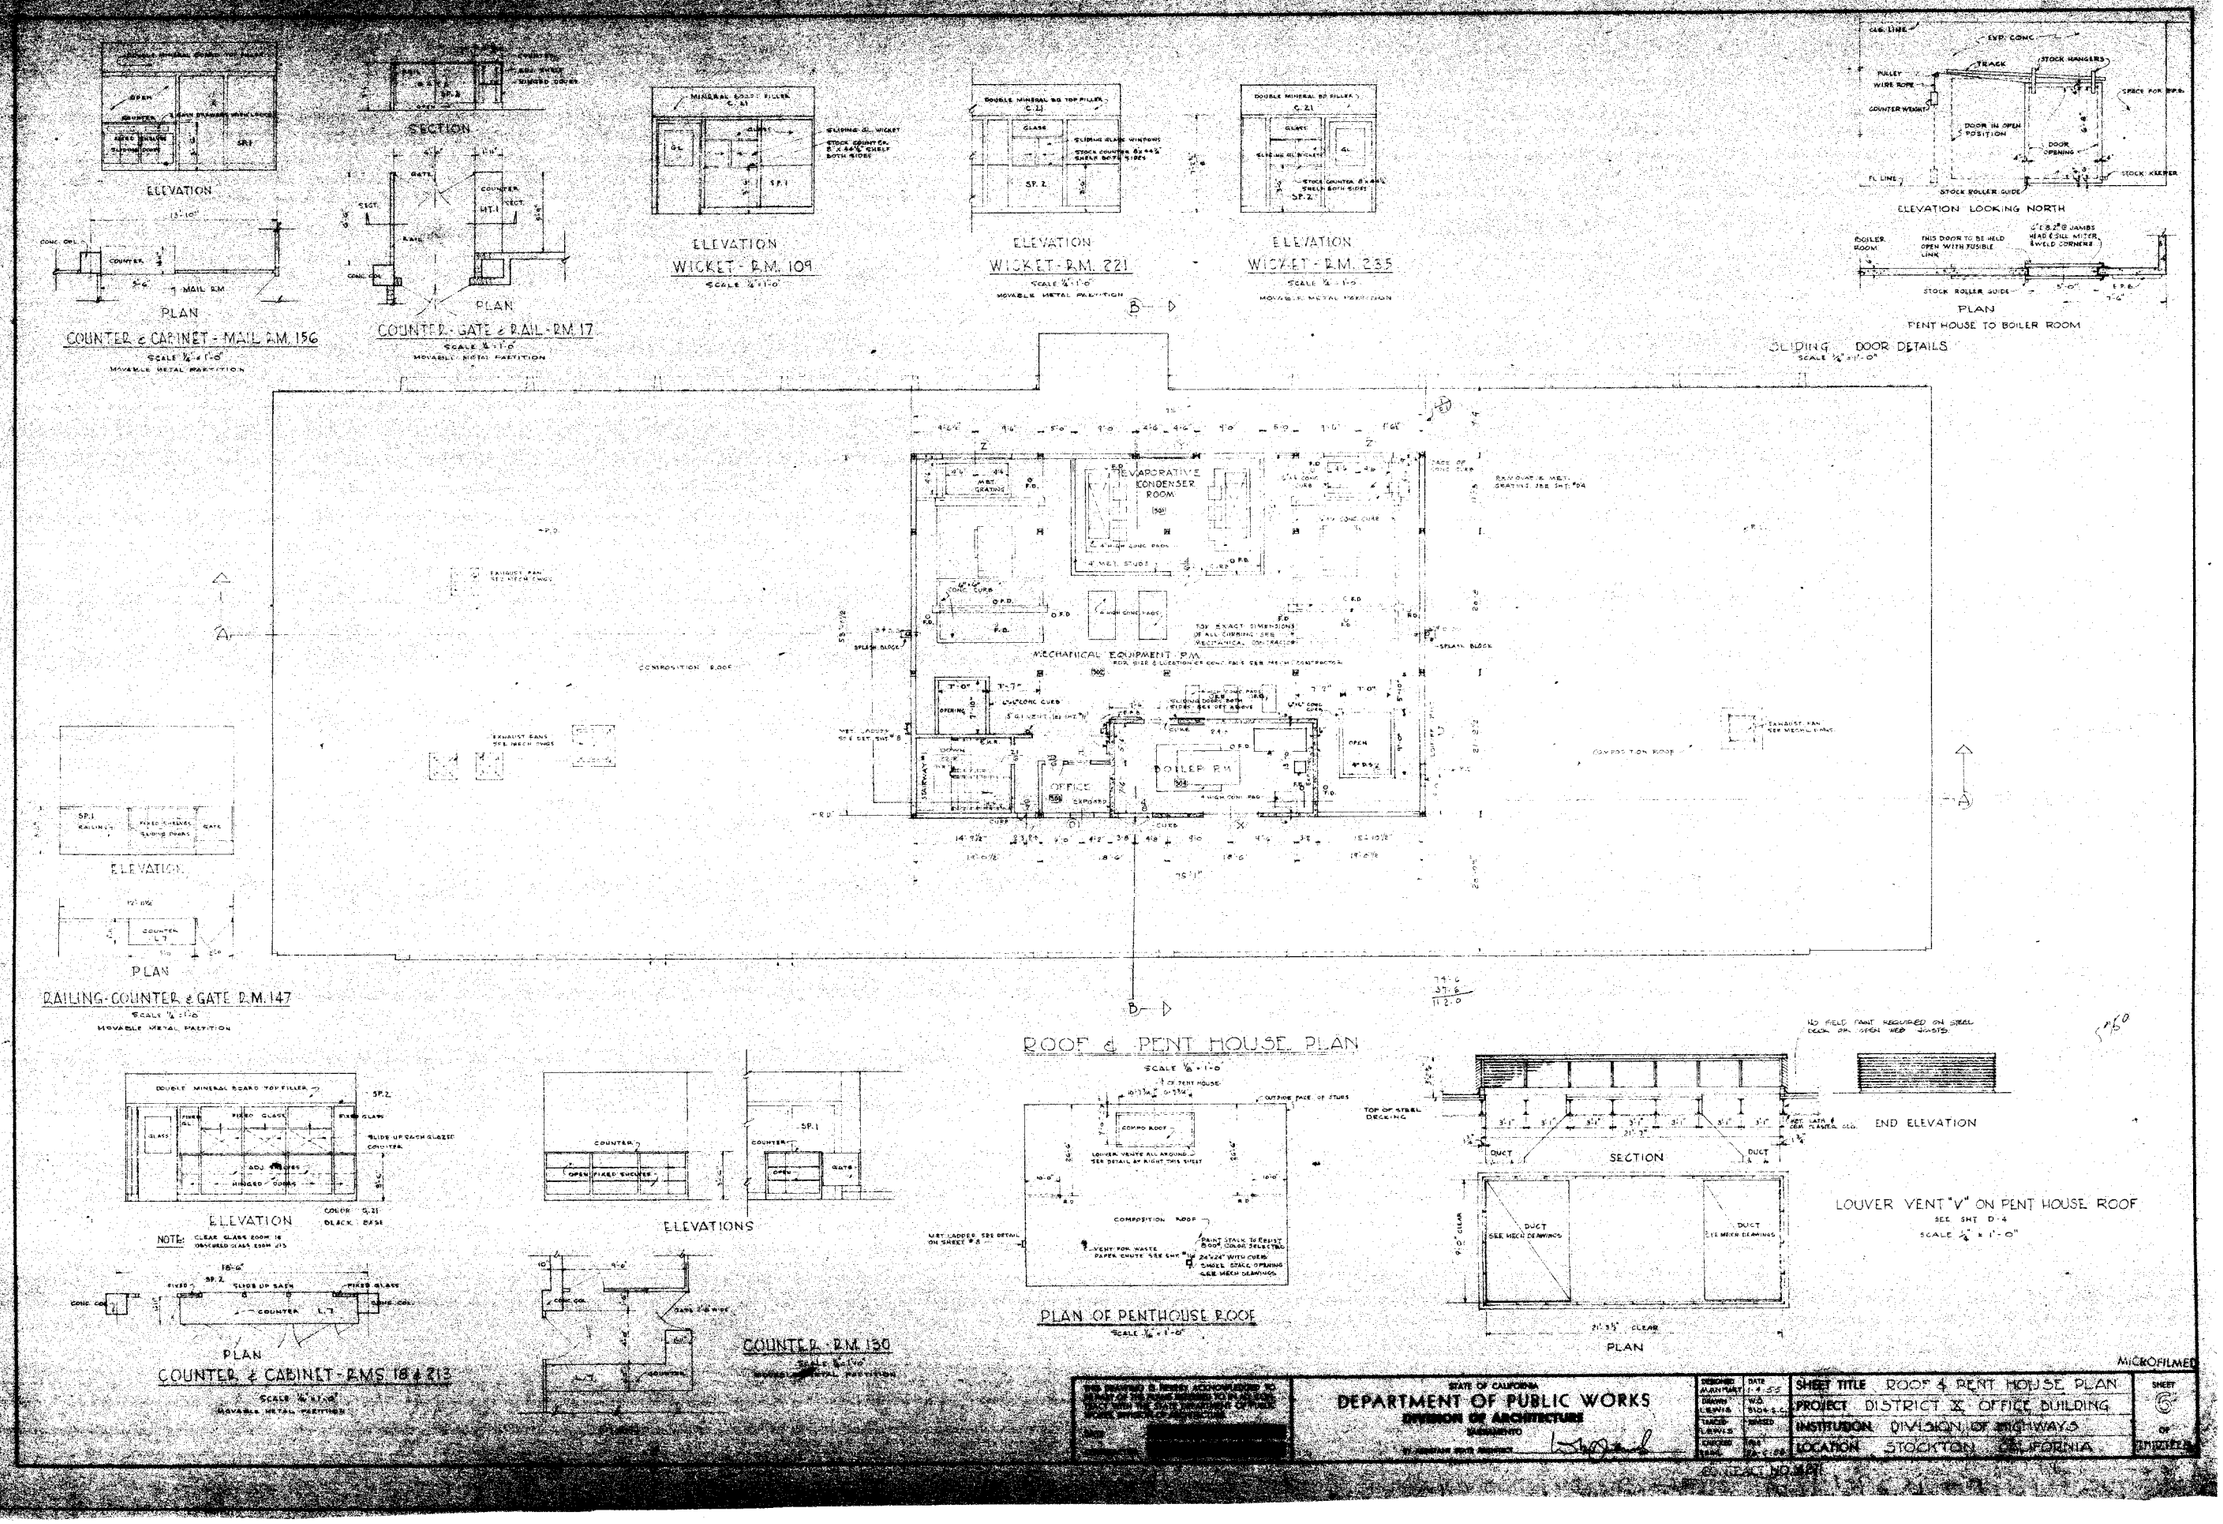
ELEVATION
SECTION
PLAN
COUNTER & CABINET - MAIL RM. 156
SCALE ½" = 1'-0"
MOVABLE METAL PARTITION
COUNTER - GATE & RAIL - RM. 17
SCALE ½" = 1'-0"
MOVABLE METAL PARTITION
ELEVATION
WICKET - RM. 109
SCALE ½" = 1'-0"
ELEVATION
WICKET - RM. 221
SCALE ½" = 1'-0"
MOVABLE METAL PARTITION
ELEVATION
WICKET - RM. 235
SCALE ½" = 1'-0"
MOVABLE METAL PARTITION
ELEVATION LOOKING NORTH
PLAN
PENT HOUSE TO BOILER ROOM
SLIDING DOOR DETAILS
SCALE ½" = 1'-0"
EVAPORATIVE CONDENSER ROOM
MECHANICAL EQUIPMENT RM.
BOILER RM.
OFFICE
COMPOSITION ROOF
EXHAUST FAN SEE MECH. DWGS.
ELEVATION
PLAN
RAILING - COUNTER & GATE RM. 147
SCALE ½" = 1'-0"
MOVABLE METAL PARTITION
ROOF & PENT HOUSE PLAN
SCALE ⅛" = 1'-0"
PLAN OF PENTHOUSE ROOF
SCALE ⅛" = 1'-0"
NO FIELD PAINT REQUIRED ON STEEL DECK OR OPEN WEB JOISTS
END ELEVATION
SECTION
PLAN
LOUVER VENT "V" ON PENT HOUSE ROOF
SEE SHT D-4
SCALE ½" = 1'-0"
ELEVATION
NOTE: CLEAR GLASS ROOM 18
OBSCURED GLASS ROOM 213
PLAN
COUNTER & CABINET - RMS. 18 & 213
SCALE ½" = 1'-0"
MOVABLE METAL PARTITION
ELEVATIONS
COUNTER - RM. 130
SCALE ½" = 1'-0"
MOVABLE METAL PARTITION
STATE OF CALIFORNIA
DEPARTMENT OF PUBLIC WORKS
DIVISION OF ARCHITECTURE
SACRAMENTO
SHEET TITLE ROOF & PENT HOUSE PLAN
PROJECT DISTRICT X OFFICE BUILDING
INSTITUTION DIVISION OF HIGHWAYS
LOCATION STOCKTON, CALIFORNIA
SHEET 6 OF 17 SHEETS
CONTRACT NO. 14-A1
MICROFILMED

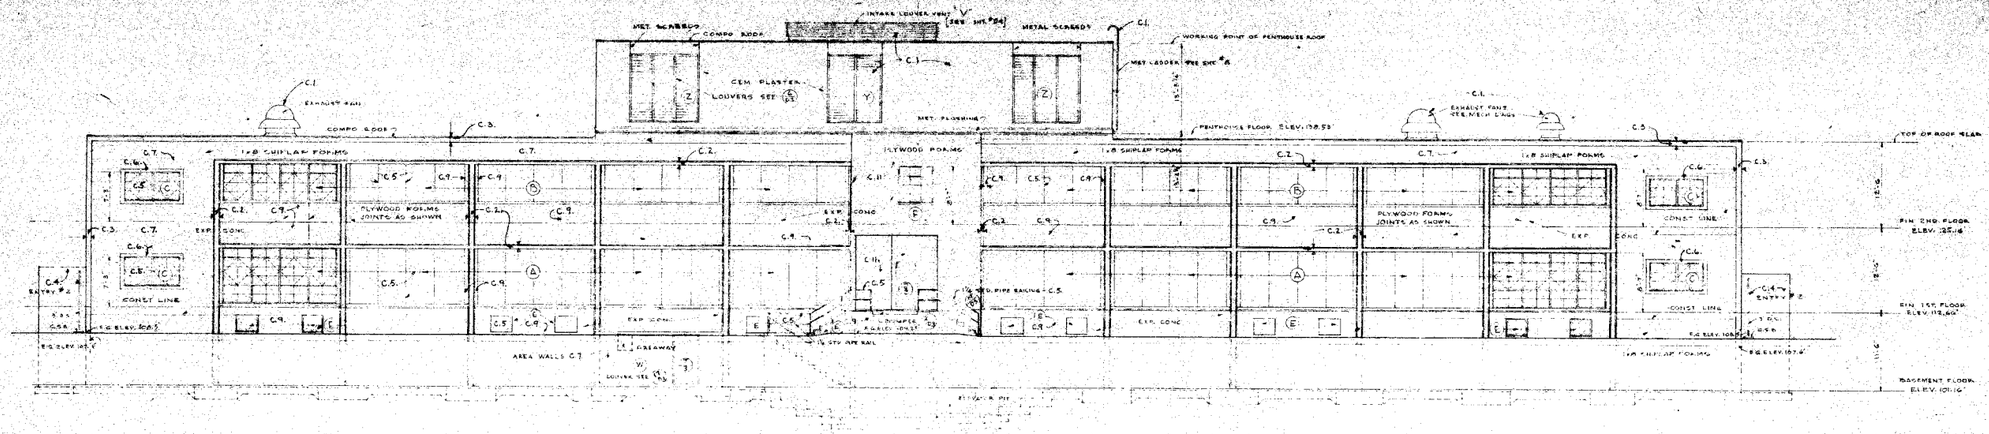

• SOUTH ELEVATION •

SCALE 1/8" = 1'-0"

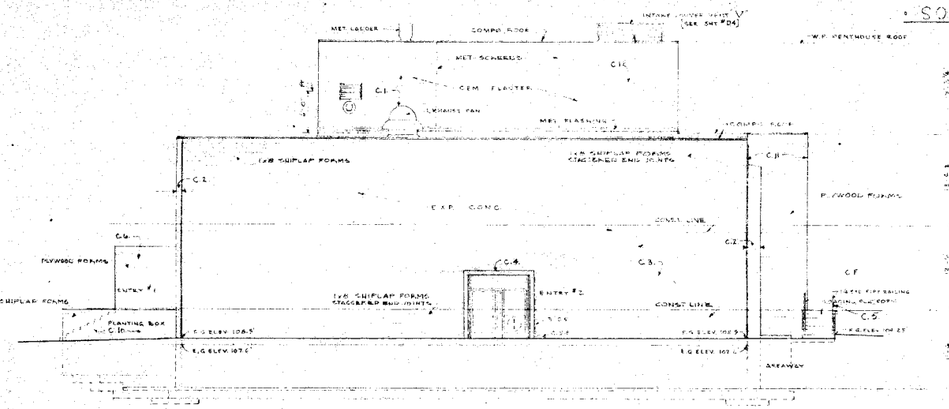

• WEST ELEVATION •

SCALE 1/8" = 1'-0"

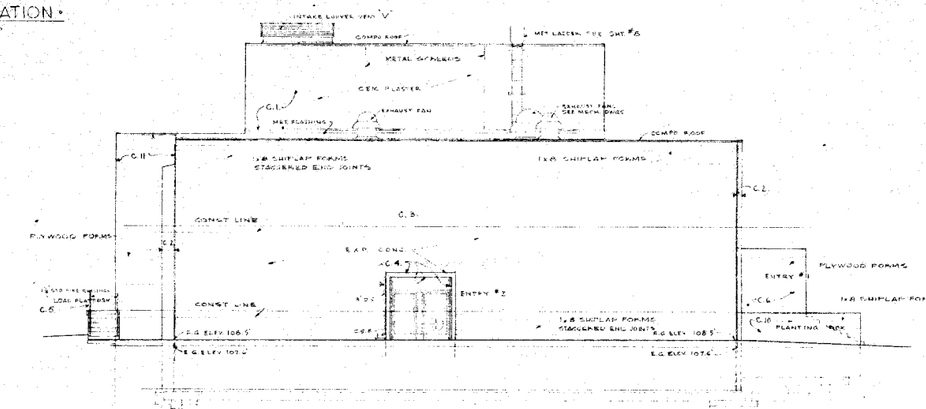

• EAST ELEVATION •

SCALE 1/8" = 1'-0"

SEE WEST ELEV. FOR FLOOR HEIGHTS

NOTE: NUMBERS PREFIX "C" ARE PAINT COLORS (C1, C2, ETC.) SEE DETAILS FOR COLOR IN RETURNS, SOFFITS, REVEALS, ETC.. SEE SHEETS 8 & 9.

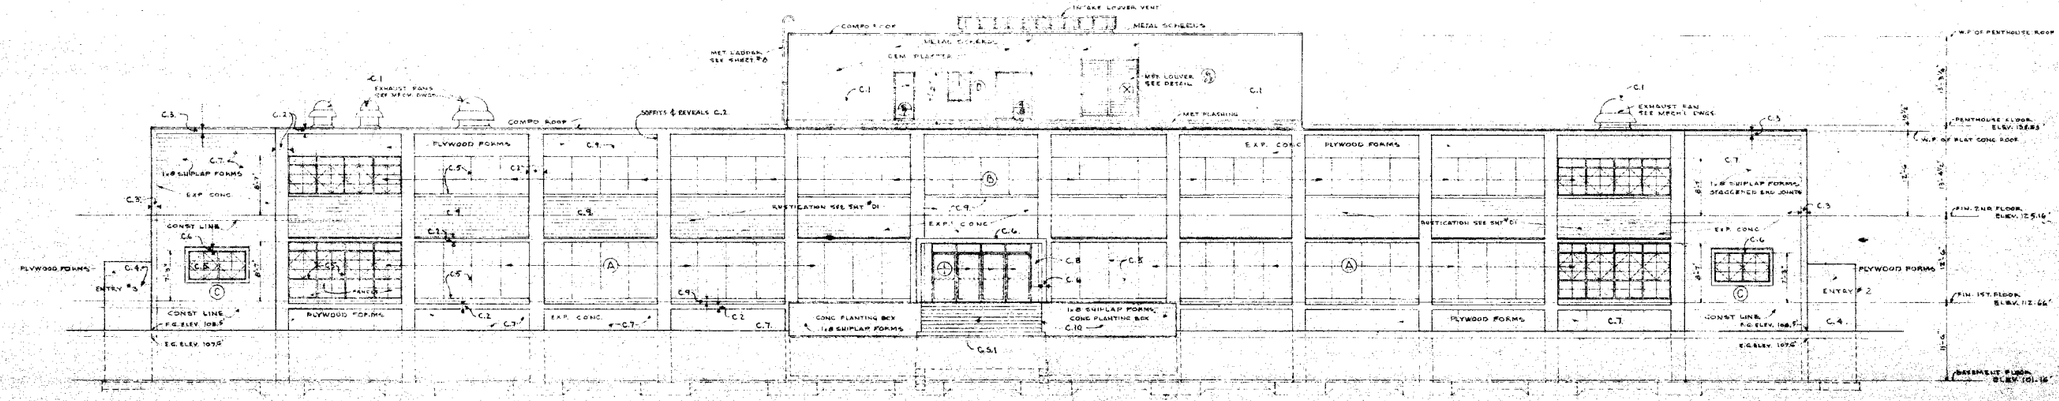

• NORTH ELEVATION •

MICROFILMED

THIS DRAWING IS HEREBY ACKNOWLEDGED TO BE PART OF THE PLANS REFERRED TO IN MY CONTRACT WITH THE STATE DEPARTMENT OF PUBLIC WORKS, DIVISION OF ARCHITECTURE.

DATE [redacted]

CONTRACTOR [redacted]

STATE OF CALIFORNIA
DEPARTMENT OF PUBLIC WORKS
DIVISION OF ARCHITECTURE
SACRAMENTO

BY ASSISTANT STATE ARCHITECT

REVIEWED MANAGEMENT	DATE 1-26-65	SHEET TITLE BUILDING ELEVATIONS
DRAWN DRAFTSMAN	W.O. 3164 C.C.	PROJECT DISTRICT 3 OFFICE BUILDING
TRACED PLAN CHECKER	REVISED	INSTITUTION DIVISION OF HIGHWAYS
CHECKED DESIGNER	DATE 1-15-65	LOCATION STOCKTON, CALIFORNIA

SHEET 7 OF [illegible]

FILE NO. [illegible]

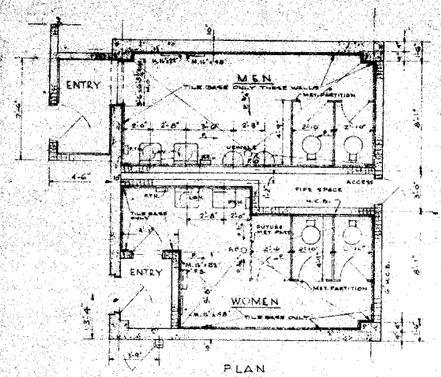

PLAN

• BASEMENT TOILETS •

SCALE ¼"=1'-0"

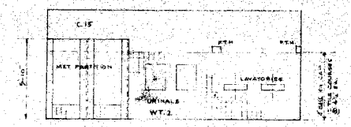

NORTH ELEVATION

• MENS TOILET - BASEMENT •

SCALE ¼"=1'-0"

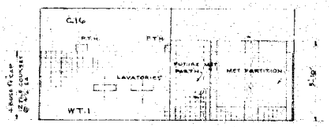

SOUTH ELEVATION

• WOMENS TOILET - BASEMENT •

SCALE ¼"=1'-0"

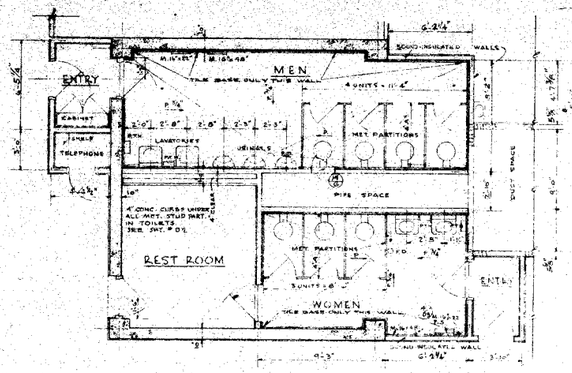

PLAN

• 1ST. FLOOR TOILETS •

(MEN'S TOILET & ENTRY SIMILAR FOR 2ND FLOOR)

SCALE ¼"=1'-0"

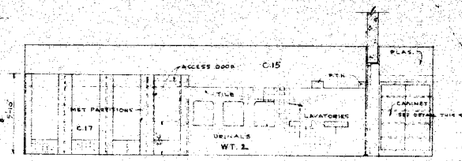

NORTH ELEVATION

• MEN'S TOILET - 1ST & 2ND FLOORS •

SCALE ¼"=1'-0"

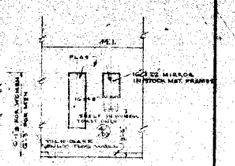

• TYPICAL MIRROR INSTALLATION •

SCALE ¼"=1'-0"

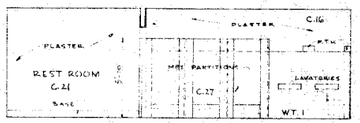

SOUTH ELEVATION

• WOMENS TOILET - 1ST FLOOR ONLY •

SCALE ¼"=1'-0"

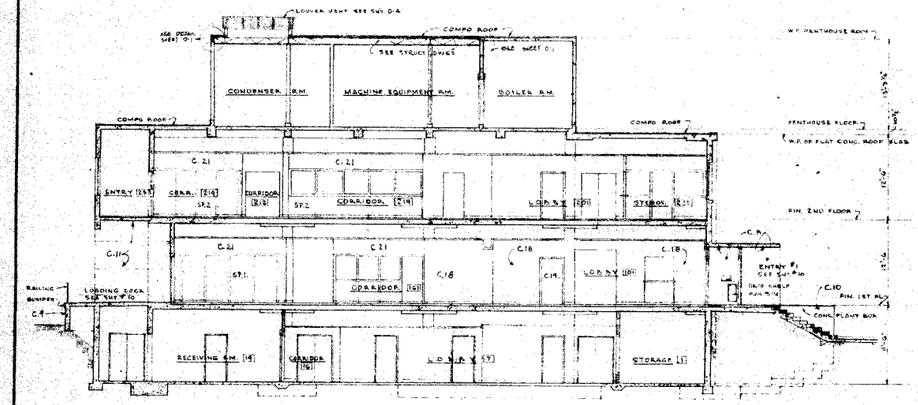

• SECTION B-B •

SCALE ⅛"=1'-0"

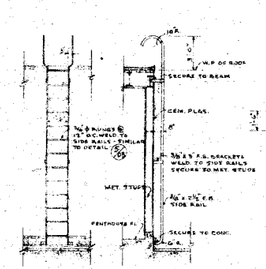

• MET. LADDER TO PENTHOUSE ROOF •

SCALE ½"=1'-0"

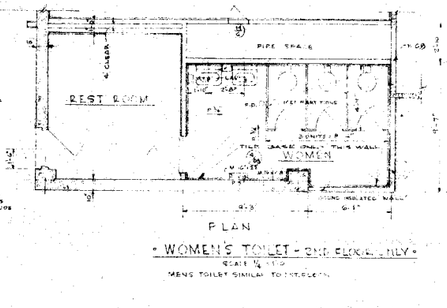

PLAN

• WOMEN'S TOILET - 2ND FLOOR ONLY •

SCALE ¼"=1'-0"

(MENS TOILET SIMILAR TO THIS ELEV.)

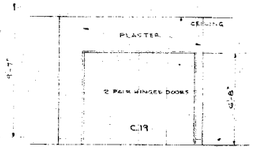

ELEVATION

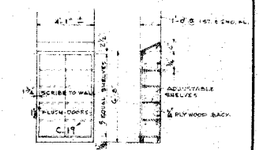

ELEVATION SECTION

• MENS TOILET CABINET •

SCALE ¼"=1'-0"

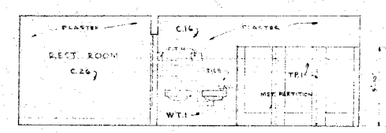

SOUTH ELEVATION

• WOMENS TOILET - 2ND FL. ONLY •

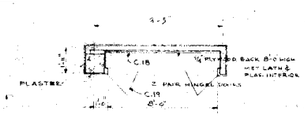

PLAN

• TYPICAL TELEPHONE PANEL DETAIL •

SCALE ¼"=1'-0"

OPENING DIMENSION TYPICAL FOR ALL TELEPHONE PANELS - SEE ⅛" SCALE FLOOR PLANS FOR VARIOUS ADDITIONS.

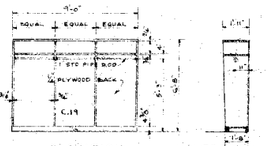

ELEVATION SECTION

• TYPICAL COAT RACK •

SCALE ¼"=1'-0"

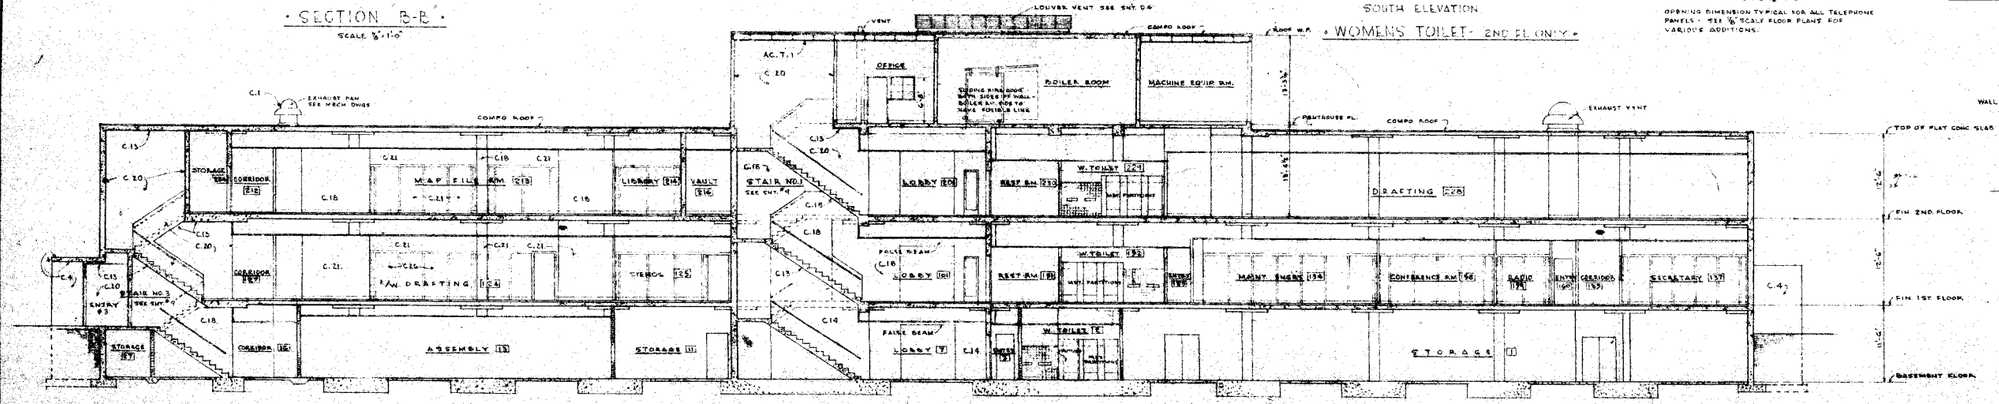

• SECTION A-A •

SCALE ⅛"=1'-0"

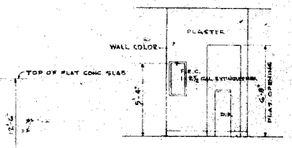

ELEVATION

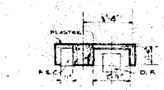

PLAN

DRINKING FOUNT. DET.

SCALE ¼"=1'-0"

DIMENSION TYPICAL FOR ALL DRINKING FOUNTAINS - SEE ⅛" SCALE FLOOR PLANS FOR VARIOUS ADDITIONS.

MICROFILMED

THIS DRAWING IS HEREBY ACKNOWLEDGED TO BE PART OF THE PLANS REFERRED TO IN MY CONTRACT WITH THE STATE DEPARTMENT OF PUBLIC WORKS, DIVISION OF ARCHITECTURE.

DATE [redacted]

CONTRACTOR: [redacted]

STATE OF CALIFORNIA

DEPARTMENT OF PUBLIC WORKS

DIVISION OF ARCHITECTURE

SACRAMENTO

BY ASSISTANT STATE ARCHITECT

DESIGNED MAINHART	DATE 1-4-55
DRAWN MILTENBERGER	W.O. 3104 S.C.
TRACED MARSENGER	REVISED
CHECKED E.R.GOL	FILE 24-17-22

SHEET TITLE & SCALE BLDG. SECTIONS-TOILETS & MISCL.

PROJECT DISTRICT X OFFICE BUILDING

INSTITUTION DIVISION OF HIGHWAYS

LOCATION STOCKTON, CALIFORNIA

SHEET 8 OF [illegible]

CONTRACT NO. [illegible]

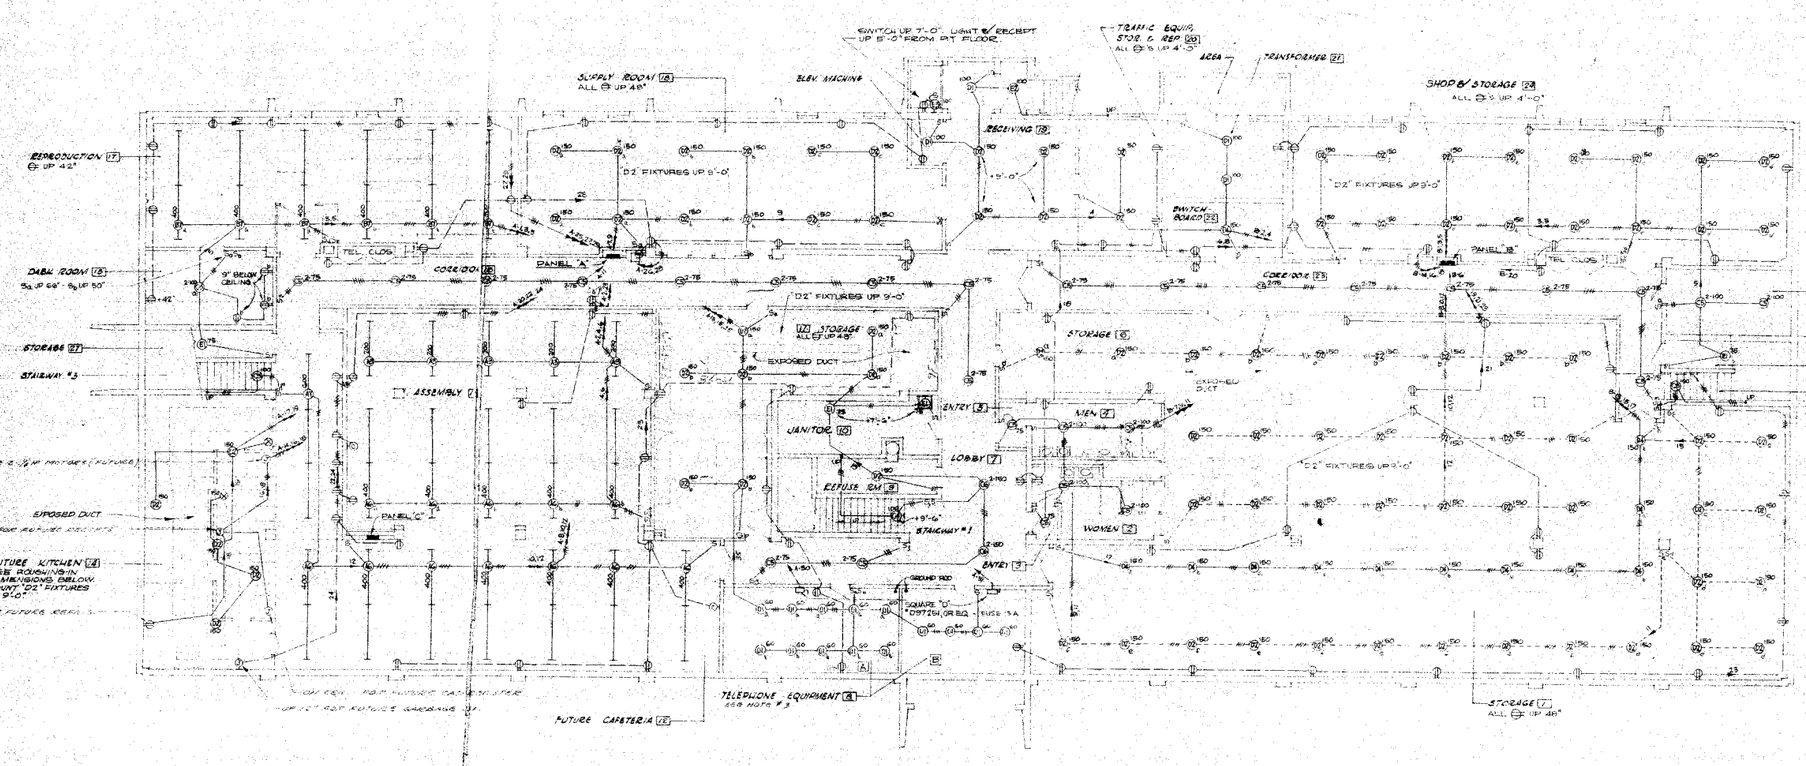

BASEMENT PLAN

SCALE: 1/8" = 1'-0"

NOTES:

1. ALL PENDANT TYPE LIGHT FIXTURES SHALL BE MOUNTED UP 8'-0", OR AS NOTED.
2. IN ROOMS WHERE AIR CONDITIONING DUCTS ARE EXPOSED, ALL LIGHT FIXTURES SHALL CLEAR DUCTS.
3. ALL EQUIPMENT IN TEL. EQUIP. RM. 8-A SHALL BE LOCATED AS REQUIRED BY P.T.&T. CO.

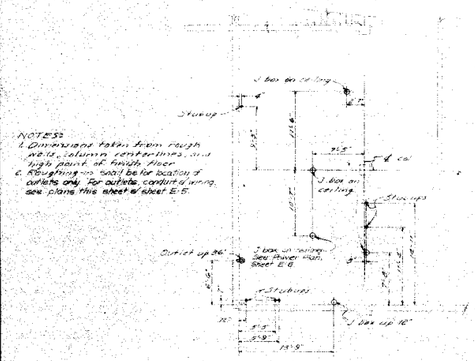

NOTES:

1. Dimensions taken from rough walls, column centerlines, and high point of finish floor.
2. Roughing-in shall be for location of outlets only. For outlets, conduit & wiring, see plans this sheet & sheet E-5.

ROUGHING IN FOR FUTURE KITCHEN EQUIPMENT

SCALE: 1/8" = 1'-0"

THIS DRAWING IS HEREBY ACKNOWLEDGED TO BE PART OF THE PLANS REFERRED TO IN MY CONTRACT WITH THE STATE DEPARTMENT OF PUBLIC WORKS, DIVISION OF ARCHITECTURE.

DATE [redacted]

CONTRACTOR [redacted]

STATE OF CALIFORNIA
DEPARTMENT OF PUBLIC WORKS
DIVISION OF ARCHITECTURE
SACRAMENTO
BY ASSISTANT STATE ARCHITECT

DESIGNED E. SCHAM	DATE 1-4-55	SHEET TITLE	BASEMENT LIGHTING
DRAWN K. SANTELL	W.O. 3104	PROJECT	DISTRICT OF OFFICE BUILDING
TRACED K. SANTELL	REVISED	INSTITUTION	DIVISION OF HIGHWAYS
CHECKED J. KRUMZE	FILE 26-C-31	LOCATION	STOCKTON, CALIFORNIA

SHEET E-2 OF NINE

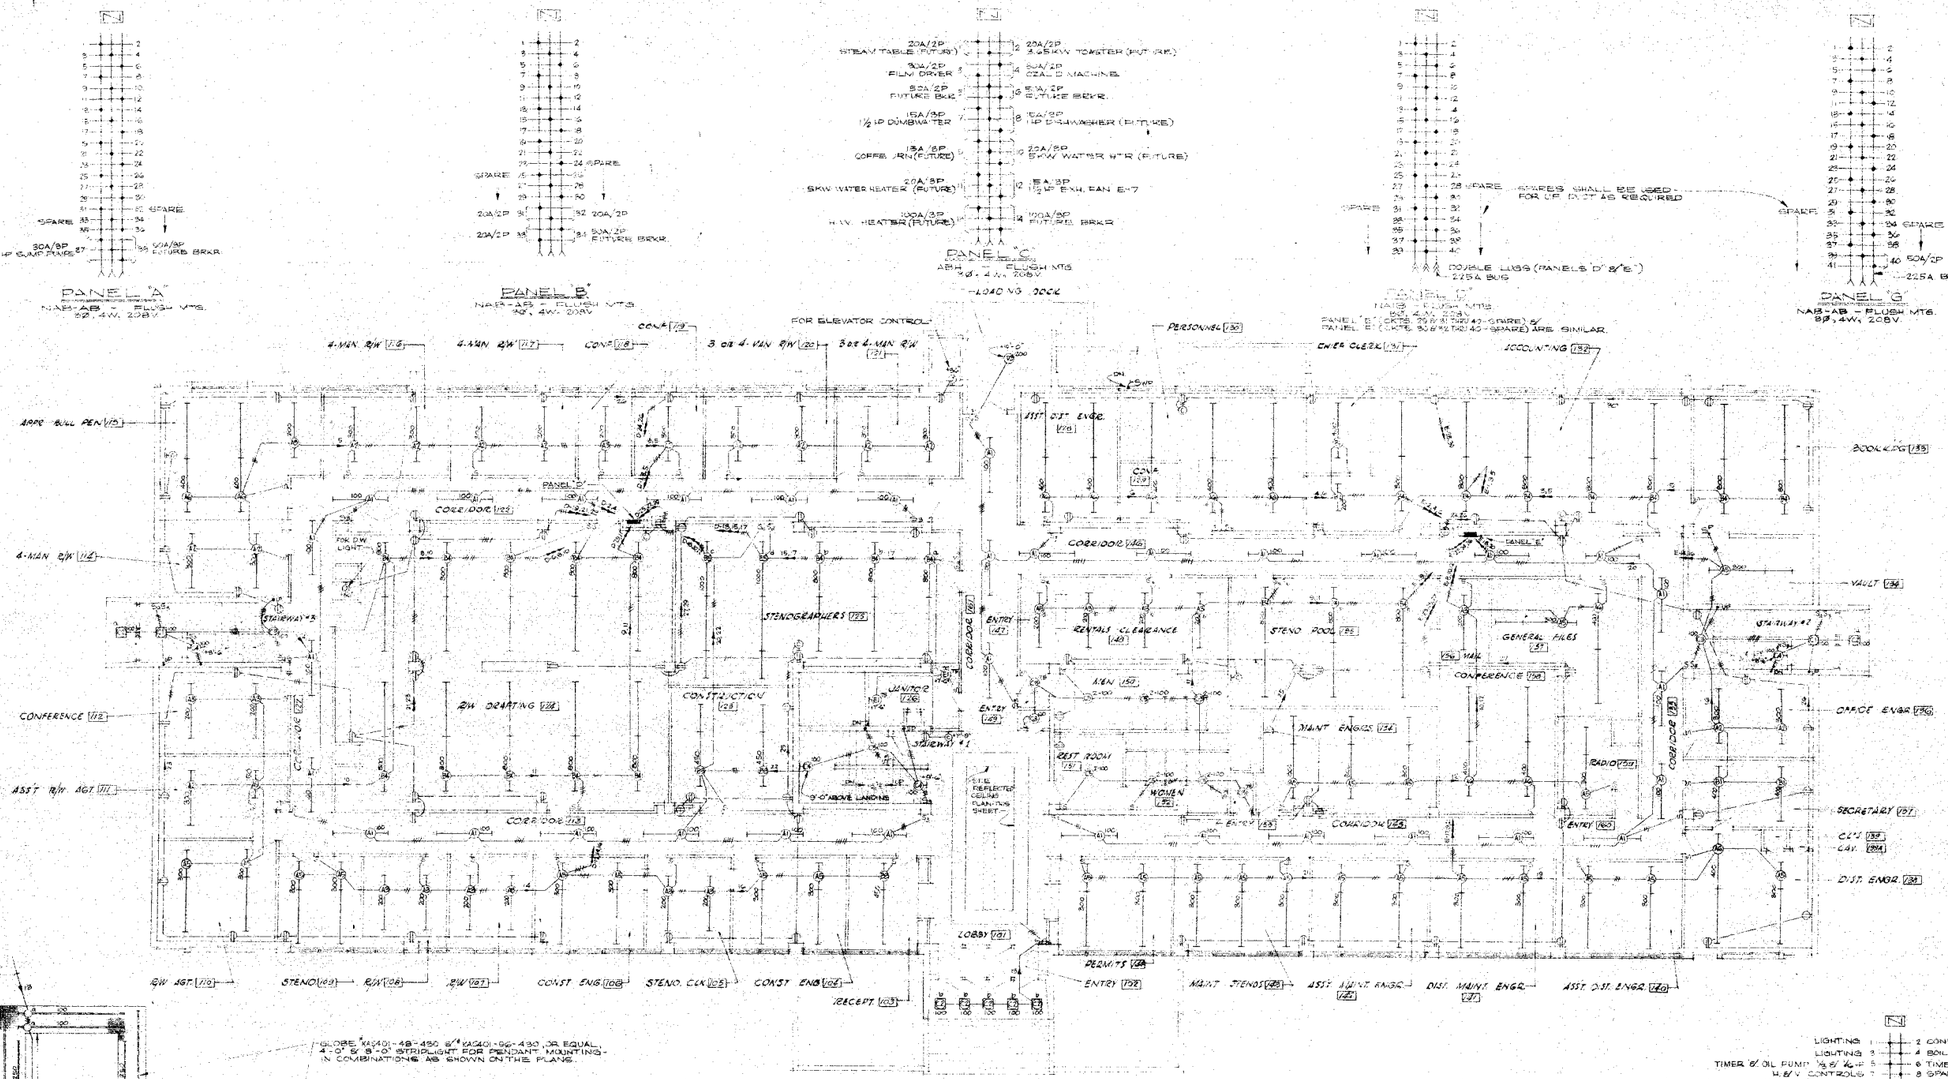

FIRST FLOOR PLAN

SCALE: 1/8" = 1'-0"

NOTES:

1. ALL PENDANT TYPE LIGHT FIXTURES SHALL BE MOUNTED UP 8'-0".
2. ALL BRANCH CIRCUITS IN PANELBOARDS SHALL BE 20AMP, SINGLE POLE, UNLESS OTHERWISE NOTED.

THIS DRAWING IS HEREBY ACKNOWLEDGED TO BE PART OF THE PLANS REFERRED TO IN MY CONTRACT WITH THE STATE DEPARTMENT OF PUBLIC WORKS, DIVISION OF ARCHITECTURE.	STATE OF CALIFORNIA DEPARTMENT OF PUBLIC WORKS DIVISION OF ARCHITECTURE SACRAMENTO BY ASSISTANT STATE ARCHITECT	DESIGNED / DATE	SHEET TITLE
DATE [redacted]		DRAWN	PROJECT
CONTRACTOR [redacted]		TRACED / REVISED	INSTITUTION
		CHECKED / FILE	LOCATION

SHEET E-3 OF NINE

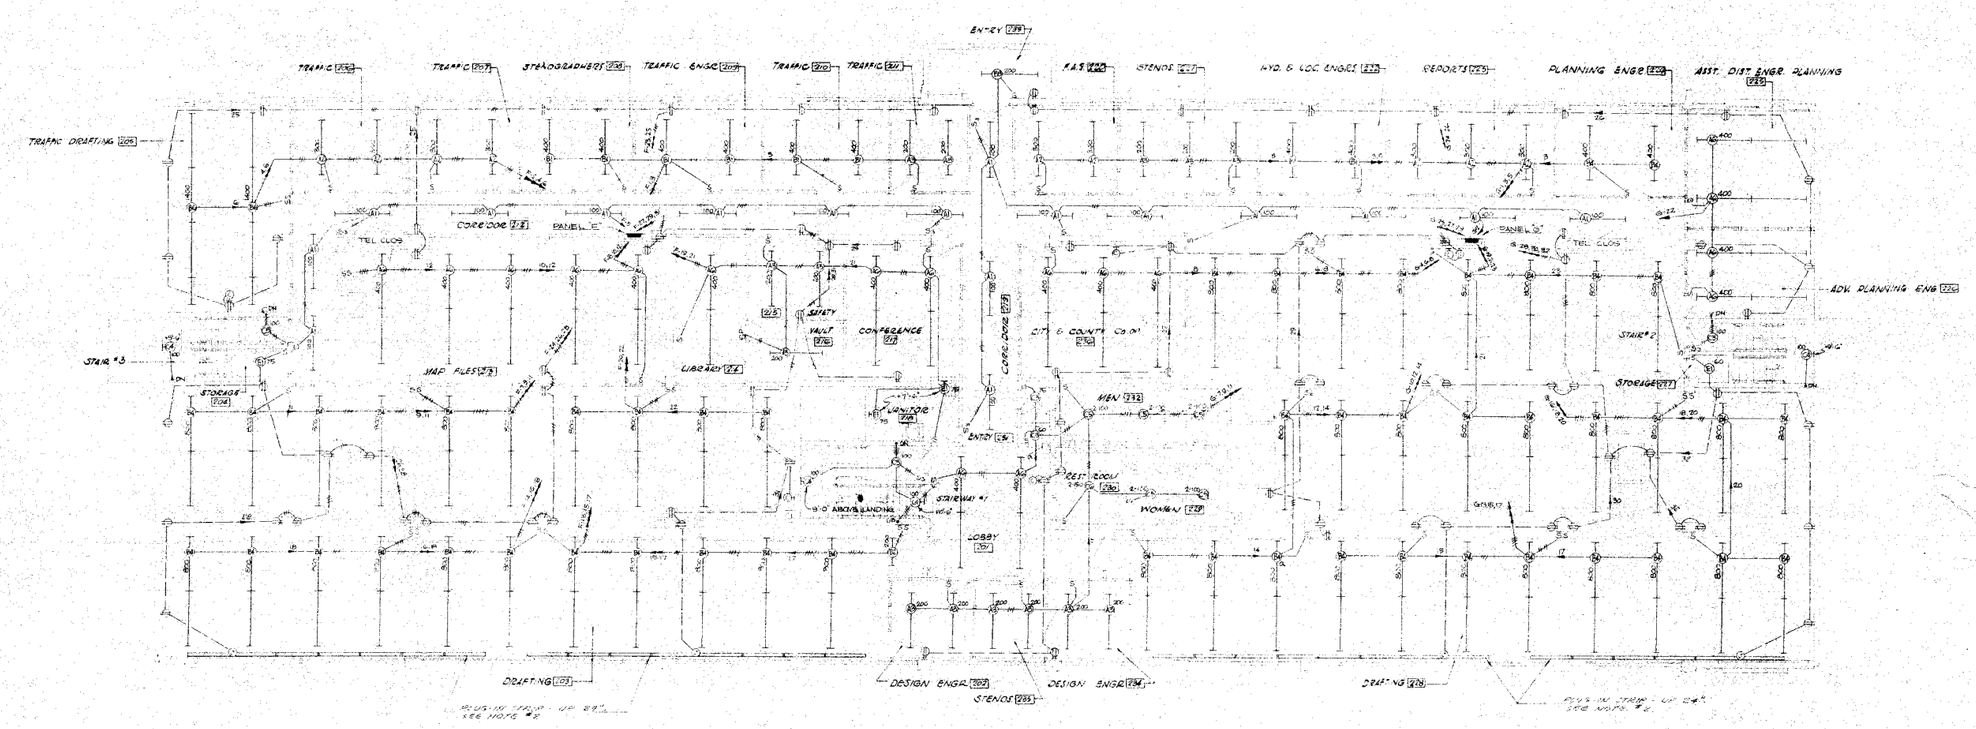

SECOND FLOOR
SCALE 1/8" = 1'-0"

NOTES:

1. ALL PENDANT TYPE LIGHT FIXTURES SHALL BE MOUNTED AT 8'-0".
2. WHERE SHOWN, PLUG-IN STRIP SHALL BE EQUAL TO NATIONAL ELECTRIC CATALOG NO. 2-6-9 & NO. 2-6-9 (SINGLE FEED) WITH CAP FOR ADDITIONAL STRIPS. STRIPS SHALL BE CONTACTS WITH ALL NECESSARY PARTS & ACCESSORIES (SURFACE MOUNT).

THIS DRAWING IS HEREBY ACKNOWLEDGED TO BE PART OF THE PLANS REFERRED TO IN MY CONTRACT WITH THE STATE DEPARTMENT OF PUBLIC WORKS, DIVISION OF ARCHITECTURE.

DATE [redacted]

CONTRACTOR [redacted]

STATE OF CALIFORNIA
DEPARTMENT OF PUBLIC WORKS
DIVISION OF ARCHITECTURE
SACRAMENTO
BY ASSISTANT STATE ARCHITECT

DESIGNED	DATE	SHEET TITLE	SECOND FLOOR LIGHTING
DRAWN	W.O.	PROJECT	INSTITUTE & OFFICE BUILDING
TRACED	REVISED	INSTITUTION	UNIVERSITY OF ARIZONA
CHECKED	FILE	LOCATION	STOCKTON, CALIFORNIA

SHEET E-4 OF NINE

NOTES: 1. WHERE SO NOTED, 2" MT. TEL. & I.C. CONDUITS SHALL BE INSTALLED BELOW CEILING SLAB, SUPPORTED THEREFROM & EXCEPT WHERE OTHERWISE SHOWN, SHALL BE TERMINATED WITH BUSHINGS 4" INSIDE TEL. CLOSETS & TEL. EQUIPMENT ROOM.

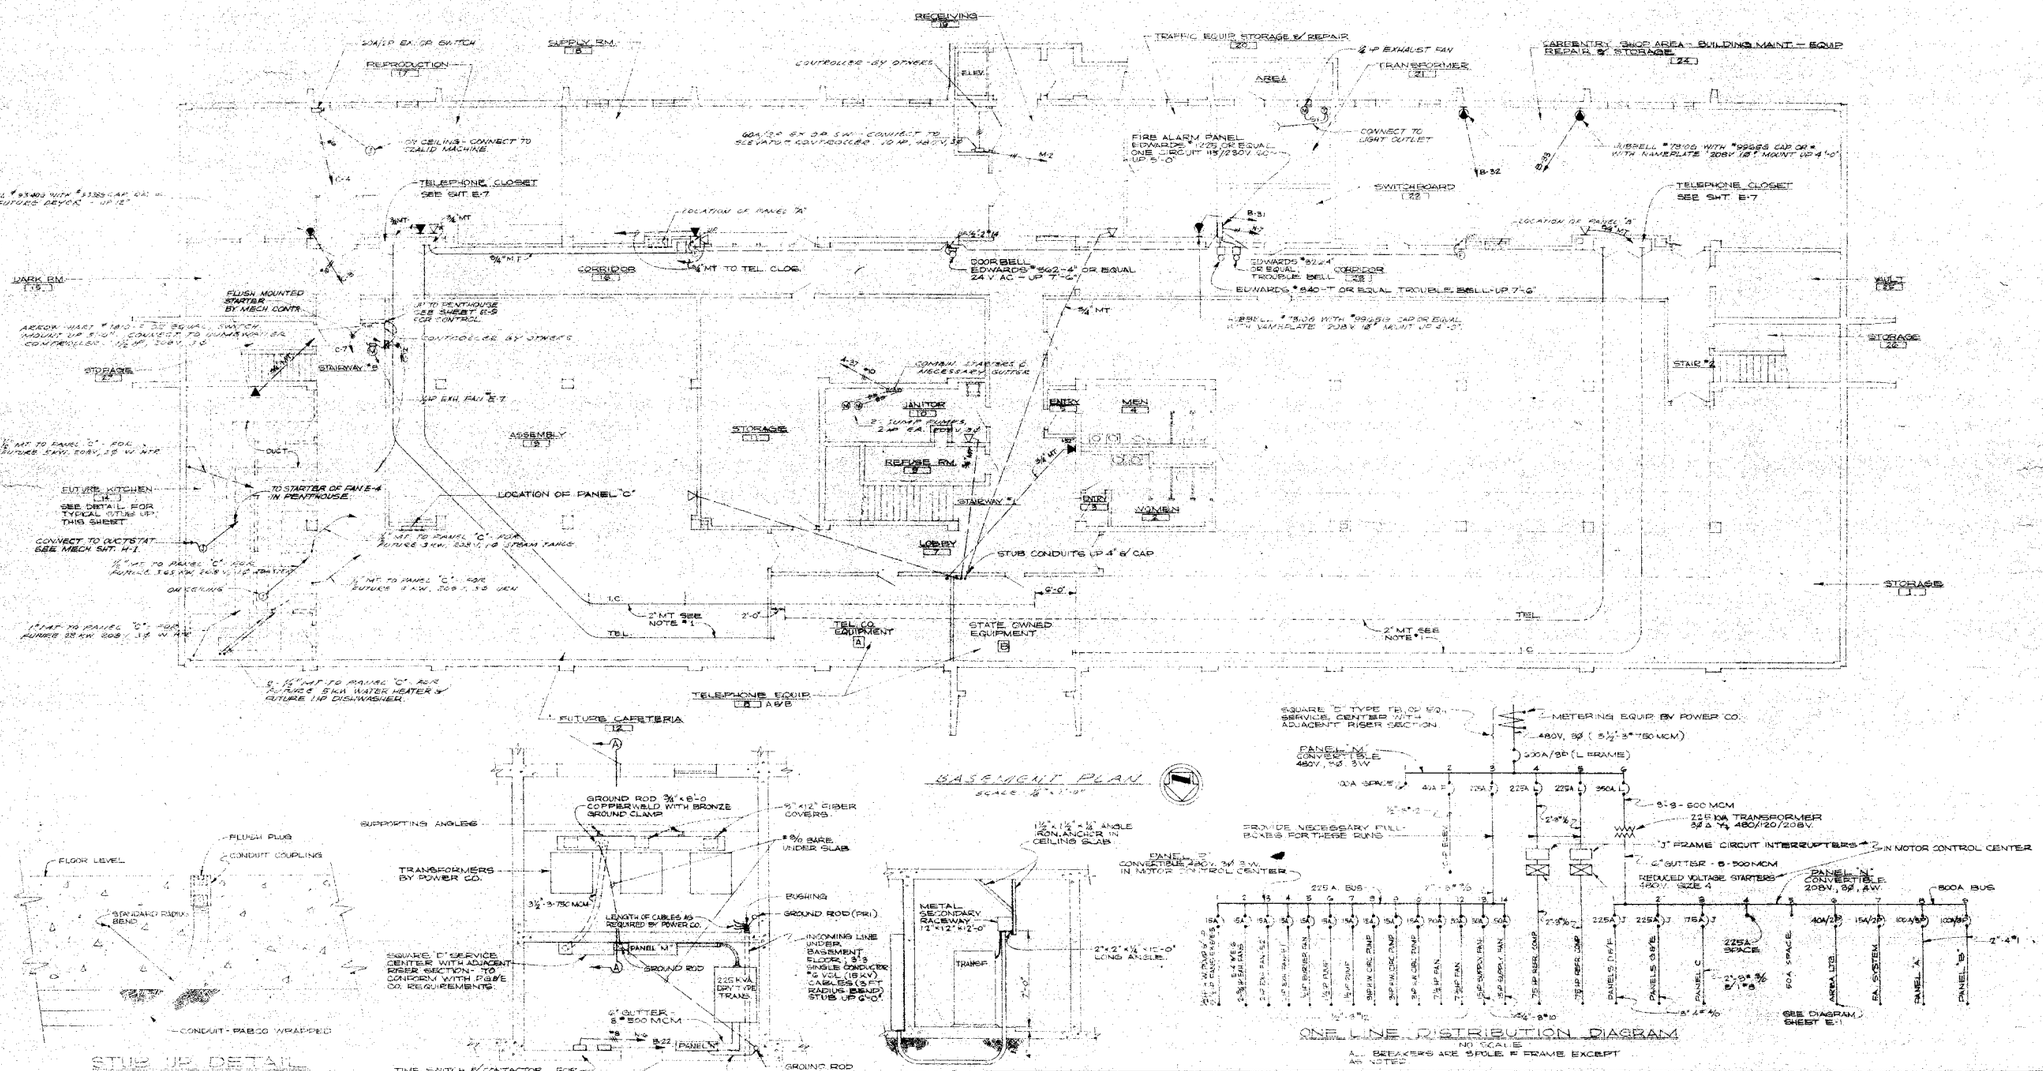

THIS DRAWING IS HEREBY ACKNOWLEDGED TO BE PART OF THE PLANS REFERRED TO IN MY CONTRACT WITH THE STATE DEPARTMENT OF PUBLIC WORKS, DIVISION OF ARCHITECTURE.

DATE [redacted]

CONTRACTOR [redacted]

STATE OF CALIFORNIA
DEPARTMENT OF PUBLIC WORKS
DIVISION OF ARCHITECTURE
SACRAMENTO
BY ASSISTANT STATE ARCHITECT

DESIGNED	DATE	SHEET TITLE BASEMENT SIGNAL & POWER
DRAWN	W.O.	PROJECT DISTRICT X OFFICE BUILDING
TRACED	REVISED	INSTITUTION DIVISION OF HIGHWAYS
CHECKED	FILE	LOCATION STOCKTON, CALIFORNIA

SHEET E-5 OF NINE

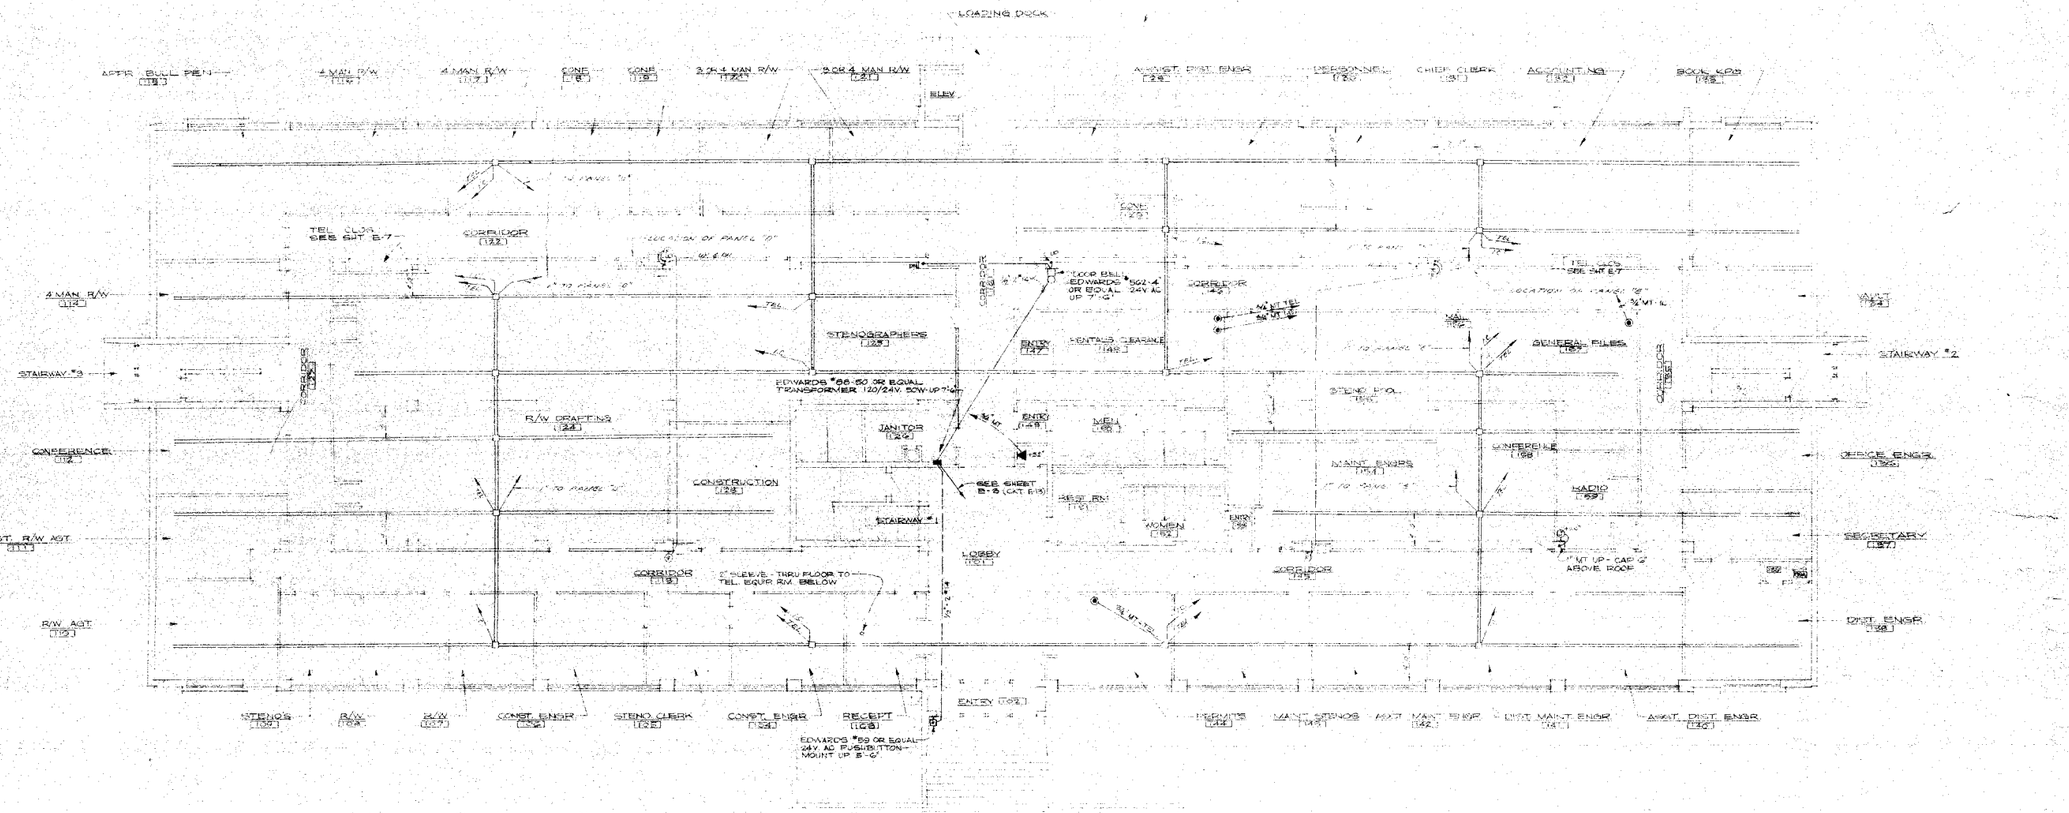

FIRST FLOOR PLAN

SCALE: 1/8" = 1'-0"

NOTES:

1. EXCEPT AS NOTED ALL TEL. & I.C. CONDUITS ARE 1½" MT. & SHALL TERMINATE IN TELEPHONE CLOSET (SEE TELL CLOSET DETAIL, SHEET E-7)
2. ALL CONDUITS RUNNING TO PANELBOARDS SHALL CONTAIN NECESSARY WIRES FOR RECEPTACLES OUTLETS INSTALLED IN UNDERFLOOR DUCTS — FOR ADDITIONAL INFORMATION SEE SPECIFICATIONS.

THIS DRAWING IS HEREBY ACKNOWLEDGED TO BE PART OF THE PLANS REFERRED TO IN MY CONTRACT WITH THE STATE DEPARTMENT OF PUBLIC WORKS, DIVISION OF ARCHITECTURE.	STATE OF CALIFORNIA DEPARTMENT OF PUBLIC WORKS **DIVISION OF ARCHITECTURE** SACRAMENTO	DESIGNED / DATE 1-9-55	SHEET TITLE	SHEET
DATE [redacted]	BY ASSISTANT STATE ARCHITECT	DRAWN / W.O.	PROJECT	E-6
CONTRACTOR [redacted]		TRACED / REVISED	INSTITUTION	OF
		CHECKED / FILE	LOCATION	NINE

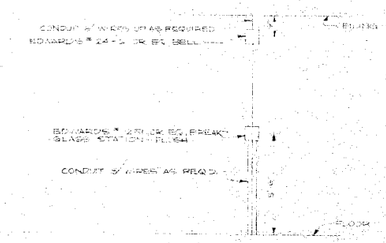

FIRE ALARM STATION - TYPICAL

1/2" SCALE

ALL FIRE ALARM SYSTEM CONDUITS SHALL BE 3/4"-4"-4

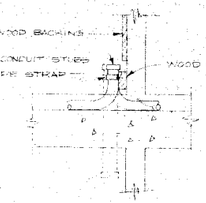

SECTION "BB"

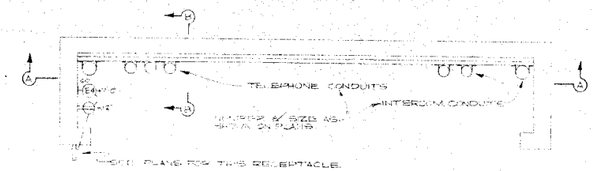

PLAN

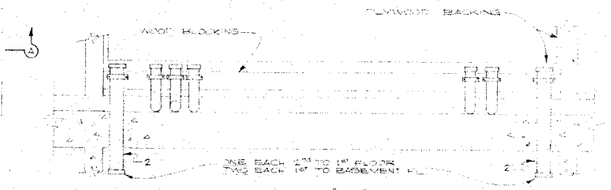

SECTION "AA"

TELEPHONE CLOSET - TYPICAL

SCALE: 1" = 1'-0" APPROX.

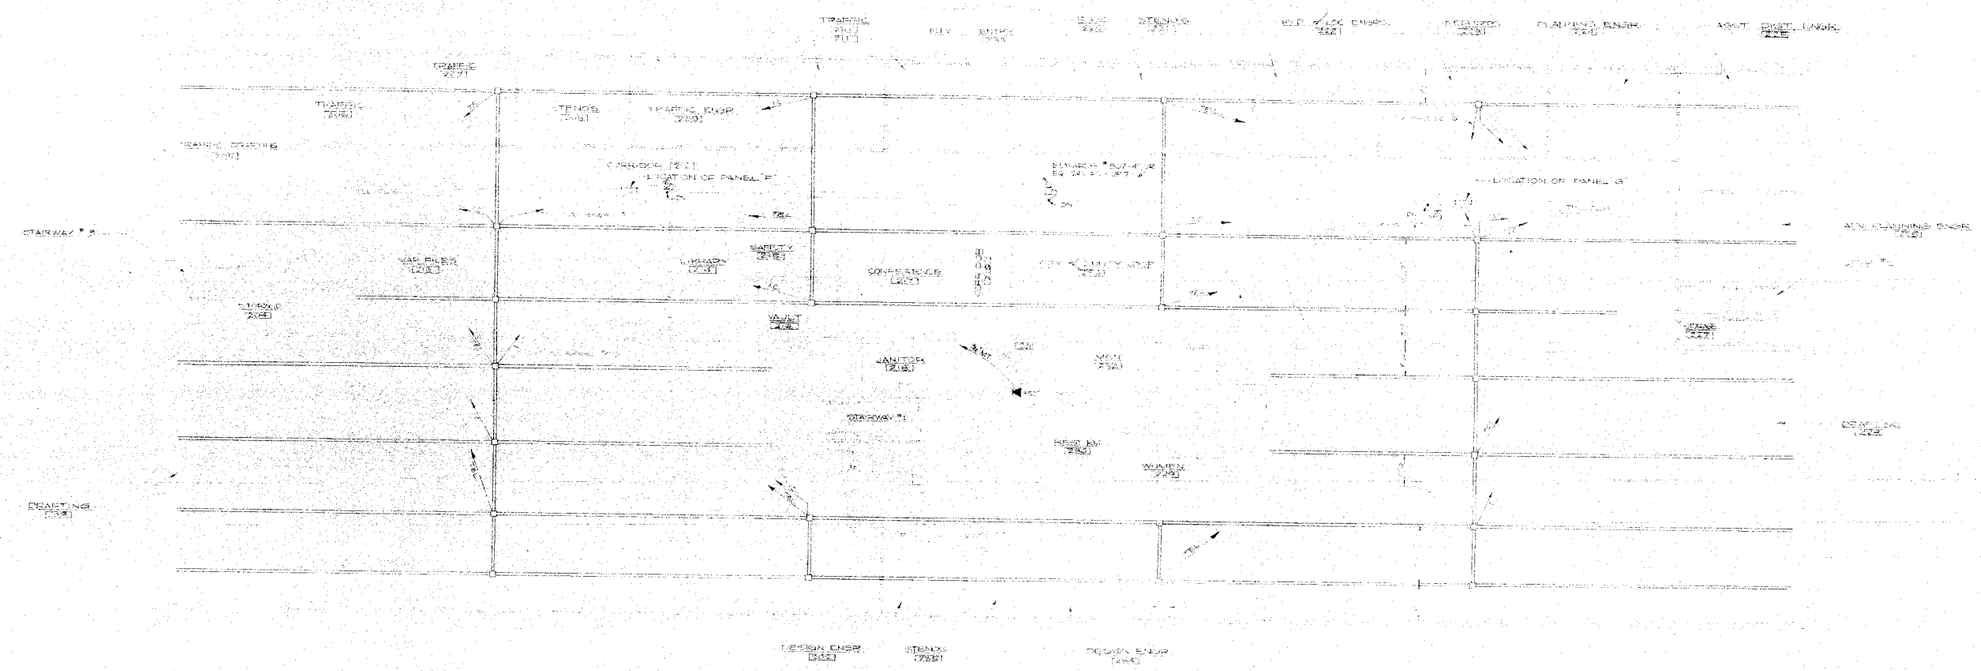

NOTES:

1 EXCEPT AS NOTED ALL TEL. & T.V. CONDUITS ARE 1 1/2" MT. AND SHALL TERMINATE IN TEL. CLOSET (SEE TEL. CLOS. DETAIL)

2 ALL CONDUITS RUNNING TO PANELBOARDS SHALL CONTAIN NECESSARY WIRES FOR RECEPTACLE OUTLETS INSTALLED IN UNDERFLOOR DUCTS. FOR ADDITIONAL DETAILS SEE SPECIFICATIONS.

THIS DRAWING IS HEREBY ACKNOWLEDGED TO BE PART OF THE PLANS REFERRED TO IN MY CONTRACT WITH THE STATE DEPARTMENT OF PUBLIC WORKS, DIVISION OF ARCHITECTURE.	STATE OF CALIFORNIA DEPARTMENT OF PUBLIC WORKS **DIVISION OF ARCHITECTURE** SACRAMENTO	DESIGNED	DATE	SHEET TITLE	SHEET
DATE [redacted]		DRAWN	W.O.	PROJECT	
CONTRACTOR [redacted]	BY ASSISTANT STATE ARCHITECT	TRACED	REVISED	INSTITUTION	OF
		CHECKED	FILE	LOCATION	

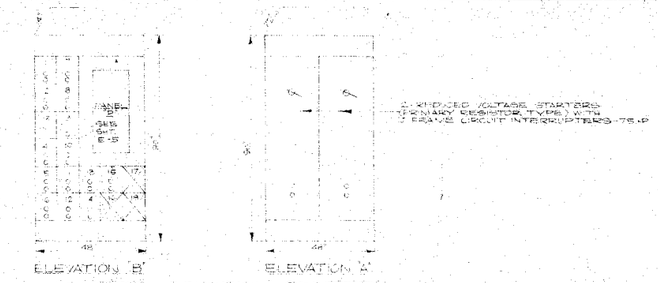

MOTOR CONTROL CENTER
NO SCALE

NOTES:
1. CONSTRUCTION SHALL BE SQUARE "D" TYPE CBM OR EQUAL.
2. SEE SHEET E-9 FOR STARTERS REQUIRED - MARKED "E".
3. TERMINAL STRIPS SHALL BE PROVIDED FOR LINE, LOAD & CONTROL WIRES.
4. PROPER NAMEPLATES SHALL BE PROVIDED FOR EACH STARTER.
5. FEEDER FOR PANEL "D" SHALL BE [illegible] PANEL PROPER

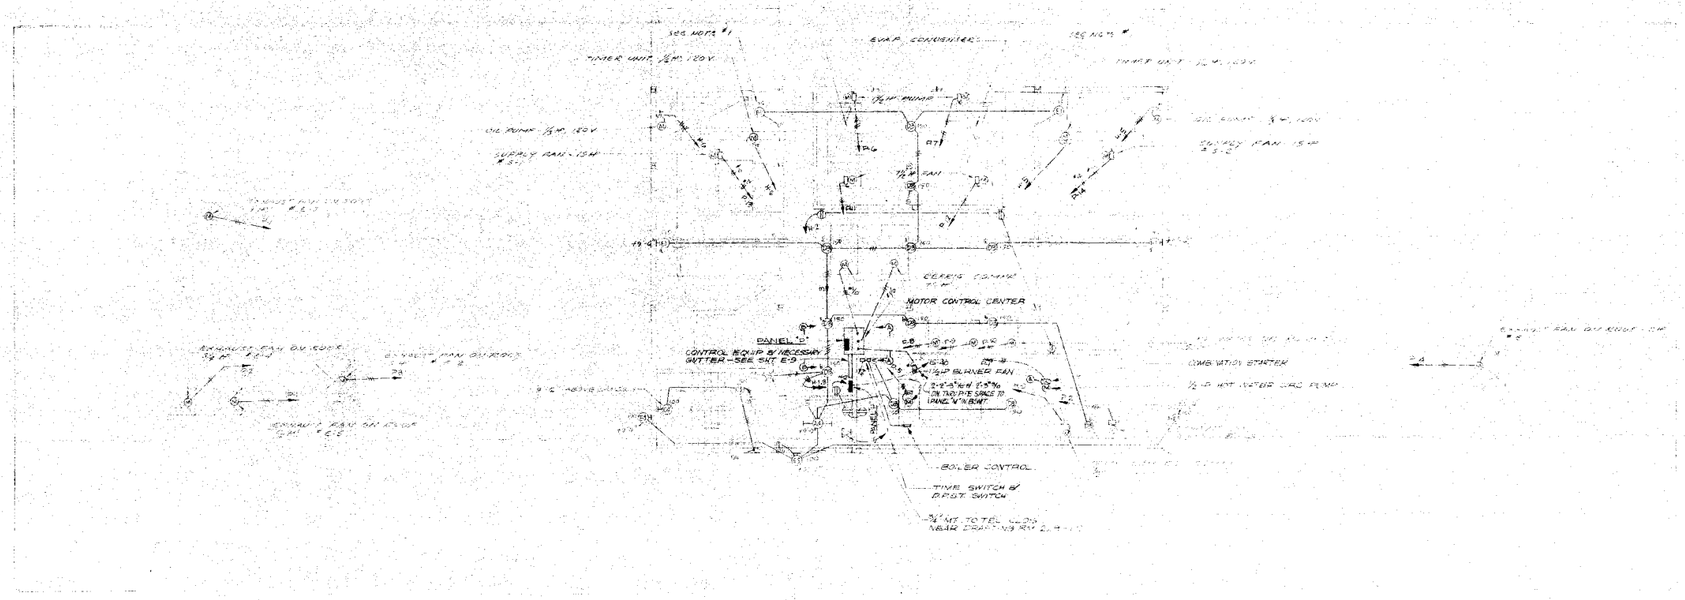

PENTHOUSE AND ROOF PLAN
SCALE 1/4" = 1'-0"

NOTES:
1. [illegible]
2. [illegible]
3. EXCEPT AS NOTED, ALL MOTORS ARE 440V.-3Ø.

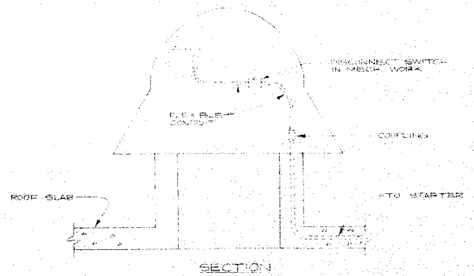

SECTION

TYPICAL ROOF EXHAUST FAN
NO SCALE

THIS DRAWING IS HEREBY ACKNOWLEDGED TO BE PART OF THE PLANS REFERRED TO IN MY CONTRACT WITH THE STATE DEPARTMENT OF PUBLIC WORKS, DIVISION OF ARCHITECTURE.

DATE [redacted]

CONTRACTOR [redacted]

STATE OF CALIFORNIA
DEPARTMENT OF PUBLIC WORKS
DIVISION OF ARCHITECTURE
SACRAMENTO
BY ASSISTANT STATE ARCHITECT [signature]

DESIGNED	DATE	SHEET TITLE	SHEET
DRAWN	W.O.	PROJECT	E-8
TRACED	REVISED	INSTITUTION	OF
CHECKED	FILE	LOCATION	

DIST	COUNTY	ROUTE	POST MILES TOTAL PROJECT	SHEET NO.	TOTAL SHEETS
10	SJ	5505		39	166

A WET SIGNATURE DENOTES THIS DOCUMENT WAS PREPARED UNDER MY SUPERVISION. COPIES OF MY SIGNATURE CONNOTE ALTERATION WITHOUT MY PERMISSION.

LICENSED ARCHITECT

DANIEL R DICICCO
No. C- 10134
Ren. 10-31-99
LICENSED ARCHITECT
STATE OF CALIFORNIA

LICENSED ARCHITECT

4-20-98
PLANS APPROVAL DATE

The State of California or its officers or agents shall not be responsible for the accuracy or completeness of electronic copies of this plan sheet.

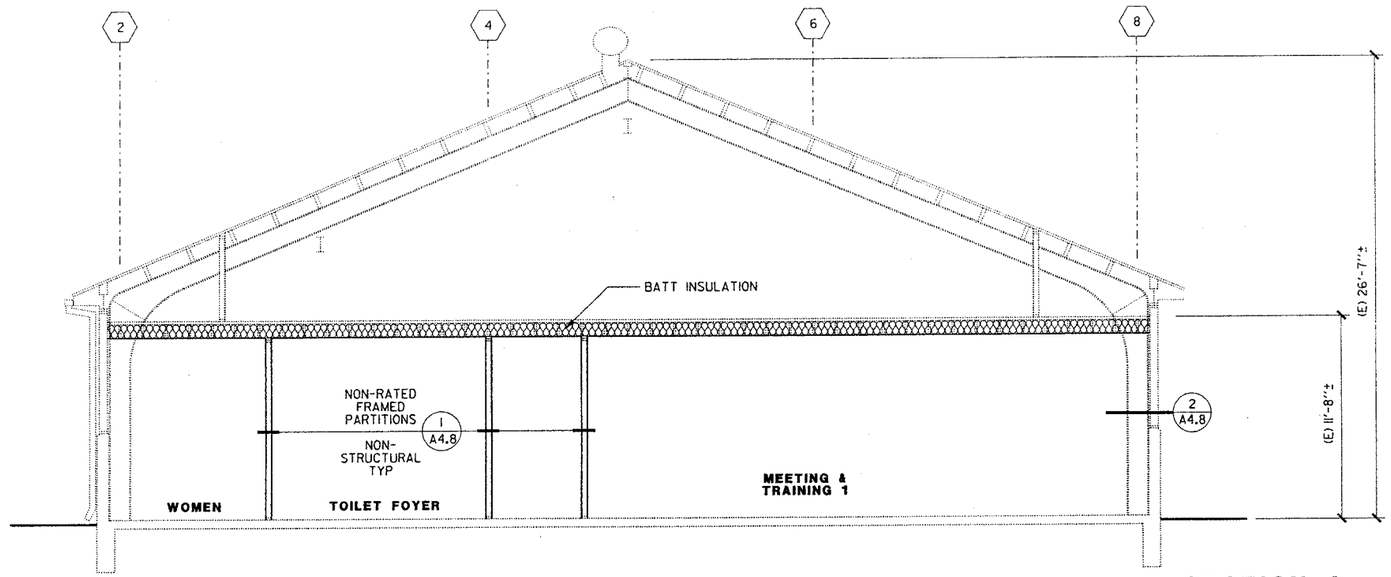

SECTION A

0 4' 8'

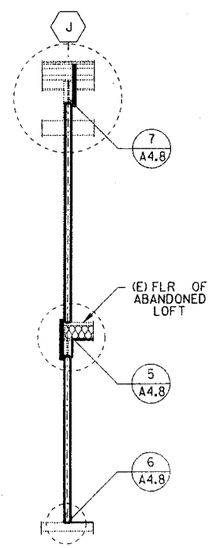

SECTION C

0 4' 8'

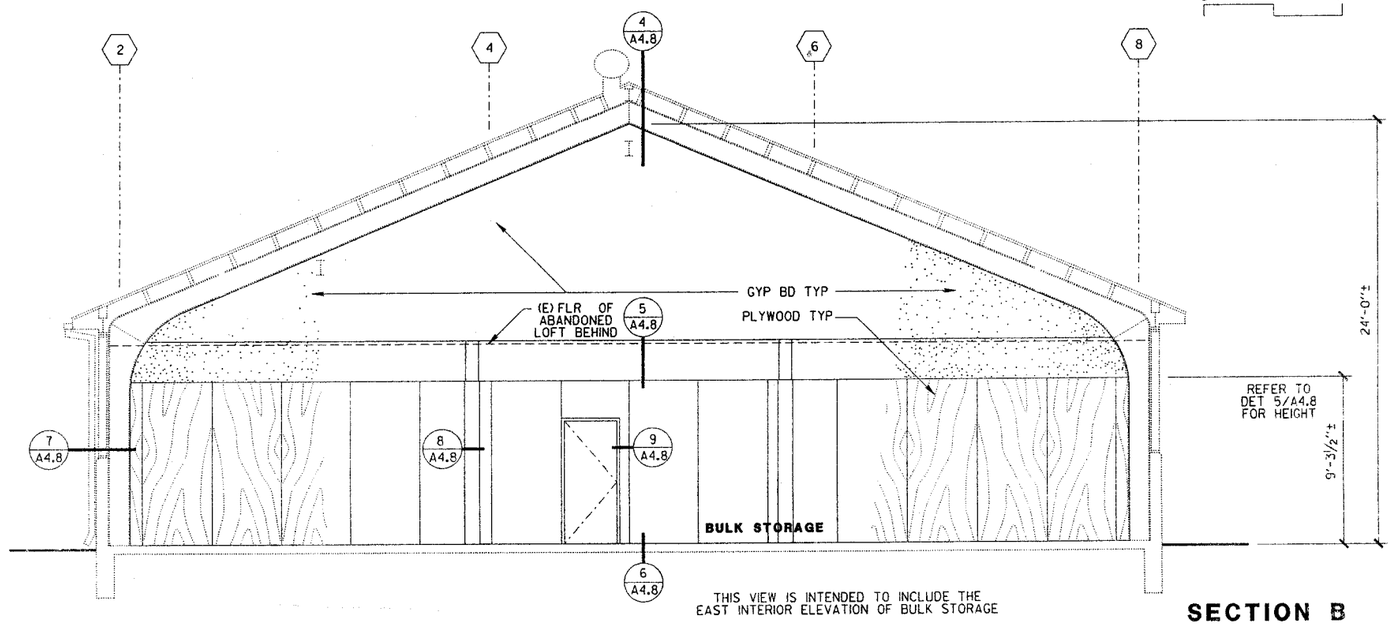

THIS VIEW IS INTENDED TO INCLUDE THE EAST INTERIOR ELEVATION OF BULK STORAGE

SECTION B

0 4' 8'

DESIGNER DIO/ HQ/ D DICICCO	CHECKED BY D ALSEY	STATE OF CALIFORNIA DEPARTMENT OF TRANSPORTATION	DIVISION OF STRUCTURES ARCHITECTURAL DESIGN	BRIDGE NO. 29M5505	SHOP 10	CONSTRUCT NEW EQUIPMENT SHOP DEMOLISH EXISTING OFFICE BUILDING REMODEL EXISTING SHOP BUILDING	SHEET A4.3
DRAWN BY D DICICCO	CONTRIBUTING DRAFTERS A ANDERSON M MARSON C NAKAHARA			POST MILE	(E) SHOP BUILDING	REMODELED BUILDING SECTIONS	
DS OSD TA ADS3 uSTN FILE: A043.dgn	ORIGINAL SCALE IN INCHES FOR REDUCED PLANS 0 1 2 3		CU 10122 EA 365101	DISREGARD PRINTS BEARING EARLIER REVISION DATES	REVISION DATES 4/16 98 9/23 97	SHEET 19 OF 62	

Mon Apr 13 14:00:10 1998 c:\plot730\queue\22_BY_34.qcf E:\A043.PRF

DIST	COUNTY	ROUTE	POST MILES TOTAL PROJECT	SHEET NO.	TOTAL SHEETS
10	SJ	5505		40	166

A WET SIGNATURE DENOTES THIS DOCUMENT WAS PREPARED UNDER MY SUPERVISION. COPIES OF MY SIGNATURE CONNOTE ALTERATION WITHOUT MY PERMISSION.

LICENSED ARCHITECT

DANIEL R DICICCO
No. C- 10134
Ren. 10-31-99
LICENSED ARCHITECT
STATE OF CALIFORNIA

4-20-98
PLANS APPROVAL DATE

The State of California or its officers or agents shall not be responsible for the accuracy or completeness of electronic copies of this plan sheet.

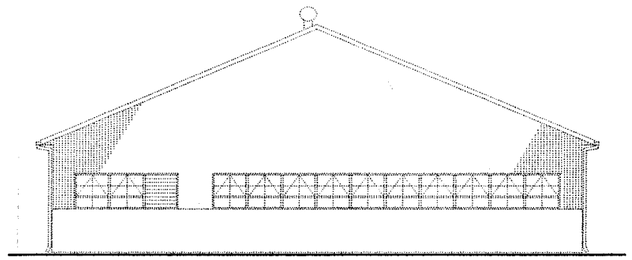

WEST ELEVATION

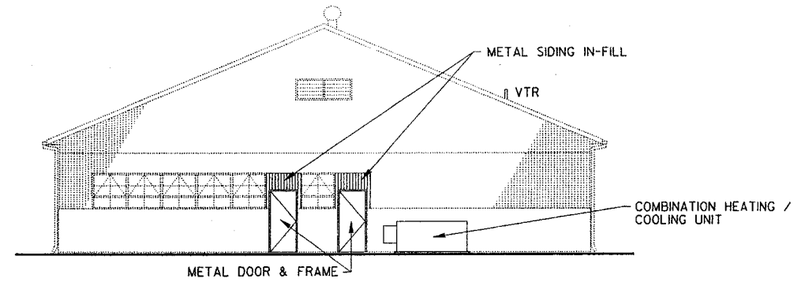

EAST ELEVATION

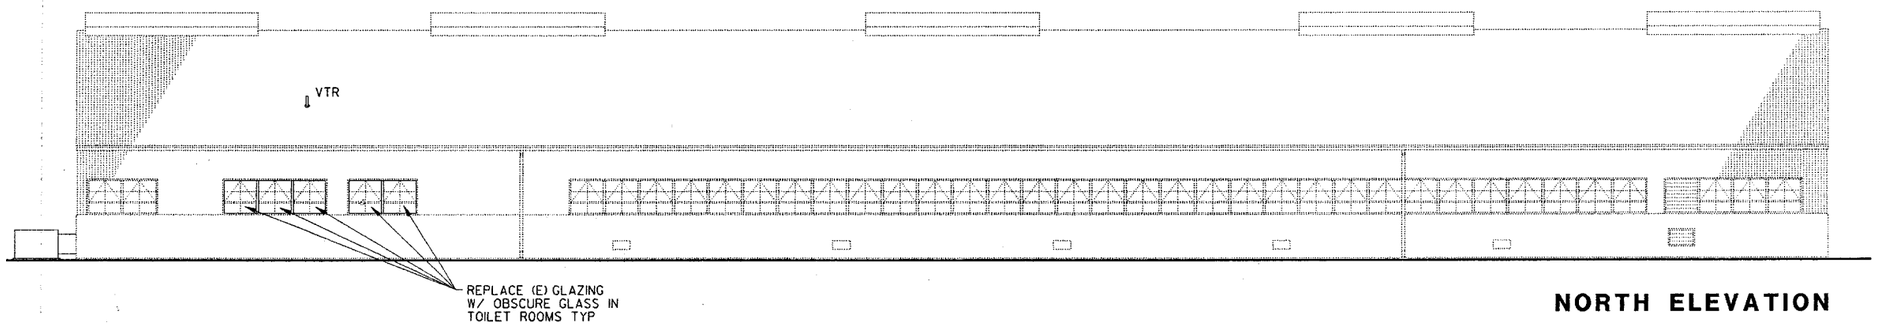

NORTH ELEVATION

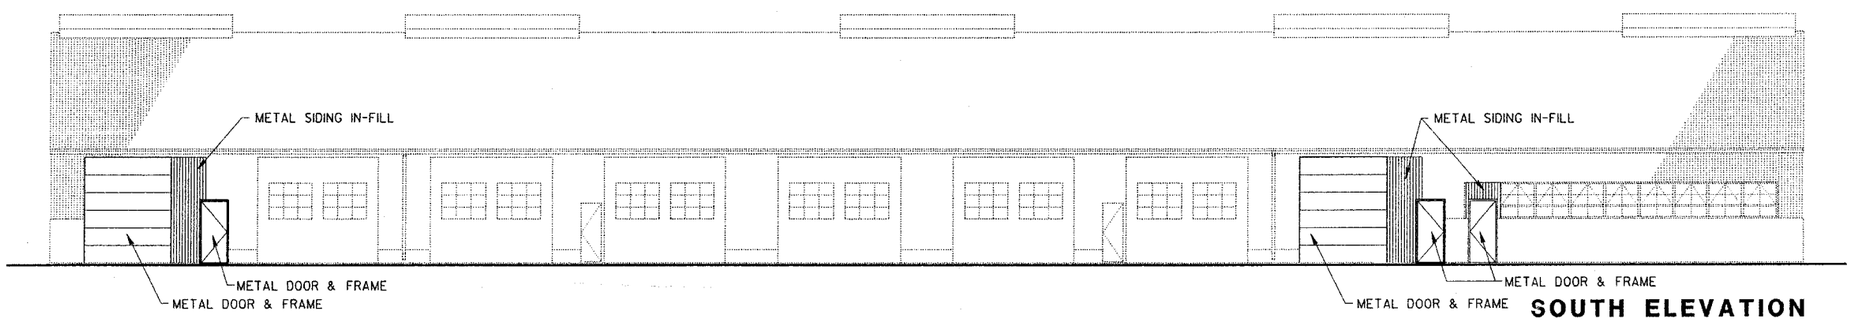

SOUTH ELEVATION

REMODELED EXTERIOR ELEVATIONS

0 8' 16'

DESIGNER DIO/ HQ/ D DICICCO	CHECKED BY D ALSEY	STATE OF CALIFORNIA DEPARTMENT OF TRANSPORTATION	DIVISION OF STRUCTURES ARCHITECTURAL DESIGN	BRIDGE NO. 29M5505	SHOP 10	CONSTRUCT NEW EQUIPMENT SHOP DEMOLISH EXISTING OFFICE BUILDING REMODEL EXISTING SHOP BUILDING	SHEET A4.4
DRAWN BY D DICICCO	CONTRIBUTING DRAFTERS A ANDERSON M MARSON C NAKAHARA			POST MILE	(E) SHOP BUILDING	REMODELED EXTERIOR ELEVATIONS	
DS OSD TA ADS3 USTN FILE: A044.dgn	ORIGINAL SCALE IN INCHES FOR REDUCED PLANS 0 1 2 3		CU 10122 EA 365101	DISREGARD PRINTS BEARING EARLIER REVISION DATES	REVISION DATES 4/16 98 9/29 97		SHEET 20 OF 62

Mon Apr 13 14:42:49 1998 c:\plot730\queue\22_BY_34.qcf E:\A044.PRF