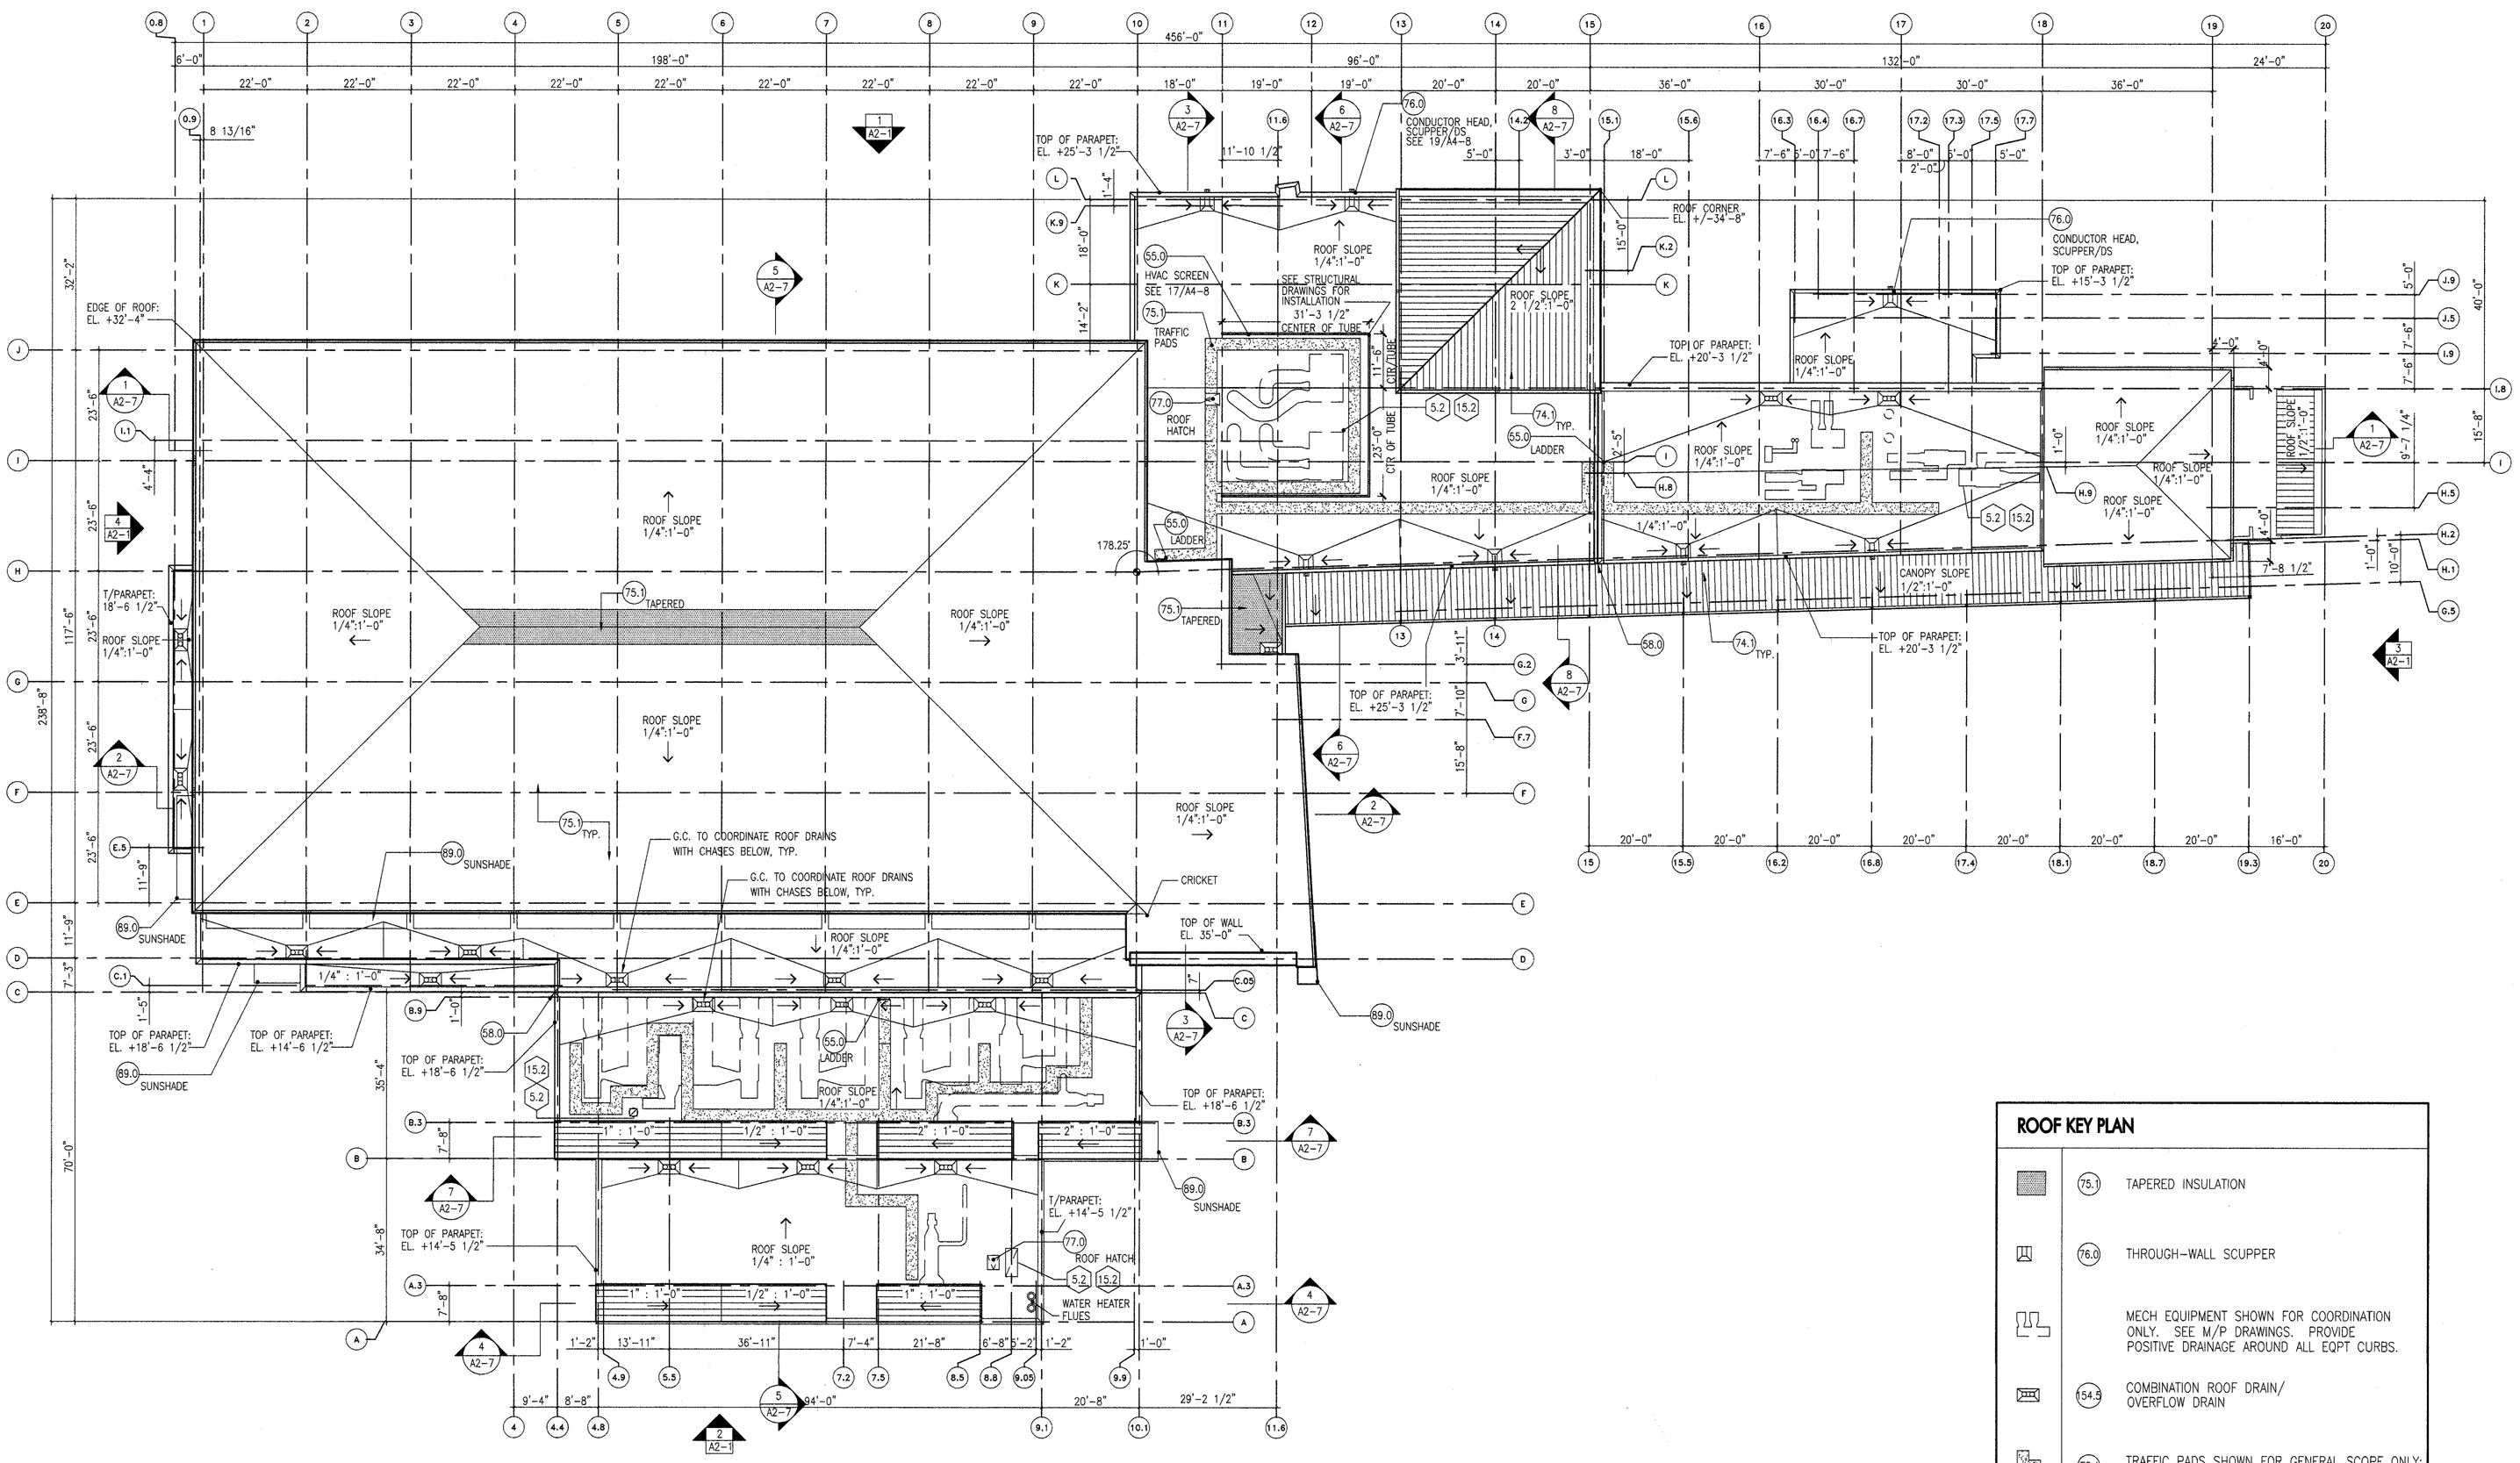

ROOF KEY PLAN

	75.1	TAPERED INSULATION
	76.0	THROUGH-WALL SCUPPER
		MECH EQUIPMENT SHOWN FOR COORDINATION ONLY. SEE M/P DRAWINGS. PROVIDE POSITIVE DRAINAGE AROUND ALL EQPT CURBS.
	154.5	COMBINATION ROOF DRAIN/ OVERFLOW DRAIN
	75.1	TRAFFIC PADS SHOWN FOR GENERAL SCOPE ONLY; LOCATIONS TO BE DETERMINED IN FIELD.
	74.1	MANUFACTURED ROOF PANELS

ROOF PLAN 1

SCALE: 1/16"=1'-0"

SASAKI

900 North Point Street, B300, San Francisco, CA 94109 USA
t 415 776 7272 f 415 202 8970 w www.sasaki.com

GENERAL NOTES

1. DIRECTION OF SLOPES ARE FROM HIGH TO LOW POINTS.
2. SEE ELEVATIONS FOR ADDITIONAL INFORMATION ON LOCATIONS OF SCUPPERS, CONDUCTOR HEADS AND DOWNSPOUTS.
3. ALL ROOFS ARE 75.1 BUILT-UP BITUMINOUS ROOFING, U.N.O.
4. FOR ROOF PENETRATION DETAILS, COMPLY WITH ALL MANUFACTURER RECOMMENDATIONS AND DETAILS.

OFFICE OF STATE FIRE MARSHAL
APPROVED
Approval of this plan does not authorize or approve any omission or deviation from applicable regulations. Final approval is subject to field inspection. One set of approved plans shall be available on the project site at all times.

Reviewed by: 2-14-03

IDENTIFICATION STAMP
DIV. OF THE STATE ARCHITECT

APP03 – 105869

AC___ FLS___ SS___
DATE_____

No.	Description	Date
–	CONSTRUCTION DOCUMENTS	02/14/03

DWG ISSUE & REVISION HISTORY

Stamp

LICENSED ARCHITECT
PARSON SCOTT SMITH
2/14/03
STATE OF CALIFORNIA

Key Plan

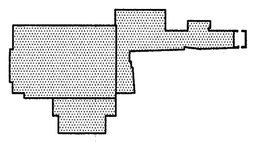

Project Title:

UNIVERSITY OF CALIFORNIA SANTA BARBARA

RECREATION CENTER EXPANSION

UCSB PROJECT NUMBER FM 020206L/981400

Drawing Title:

ROOF PLAN

Project No. 04084.00 Scale: 1/16" = 1'-0"
Drawn By: AL
Checked By: SO
Approved By: VV
Date: 14 FEBRUARY 2003

Drawing No. **A1-9**

UCSB DRAWING NO. 511-101