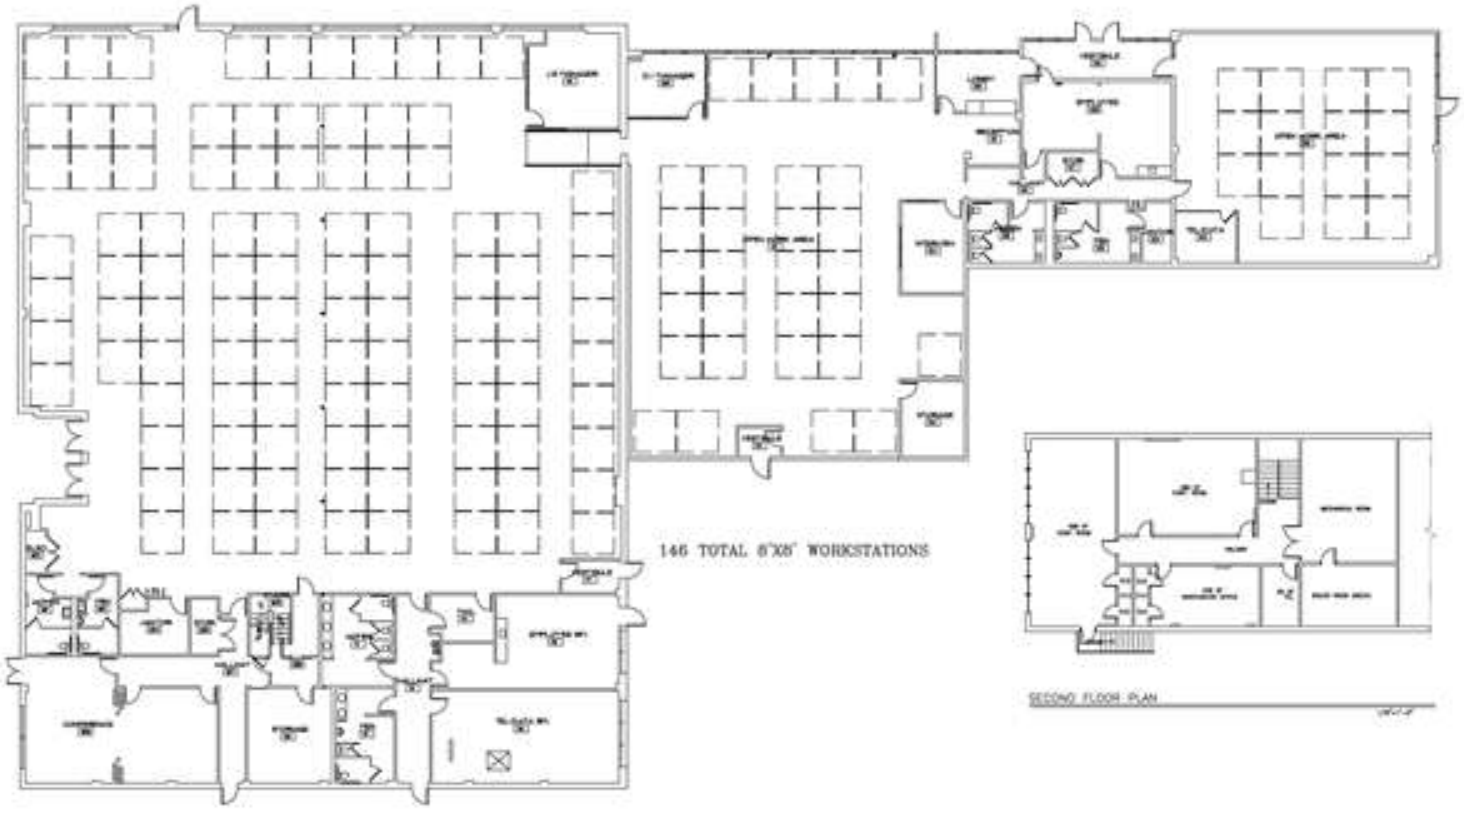

FLOOR PLAN

SECOND FLOOR PLAN

APPROVAL

NAME / SIGNATURE	DATE

California State Fire Marshal APPROVED

Approval of this plan does not authorize or approve any omissions or deviation from applicable regulations. Fire approval is subject to field inspection. One set of approved plans shall be available on the project site at all times.

Reviewed by: _____

California Access Compliance APPROVED

These plans have been reviewed for Access Compliance under C.C.R Title 24, by IOSD staff architect under a delegated authority granted by the Division of State Architect/Access Compliance.

Reviewed by: _____

PROJECT

EDD STOCKTON

130 WEST FREMONT STOCKTON CA

SHEET TITLE

FLOOR PLAN

DATE	△	REVISIONS

DRAWN BY:

CHECKED BY:

BUILDING ID: 0770

SHEET NUMBER

A-1