DO NOT GIVE OUT!
MASTER!!

CALIFORNIA HIGHWAY PATROL
FRESNO AREA OFFICE
1382 WEST OLIVE AVENUE
FRESNO, CALIFORNIA 93728
(559) 441-5441

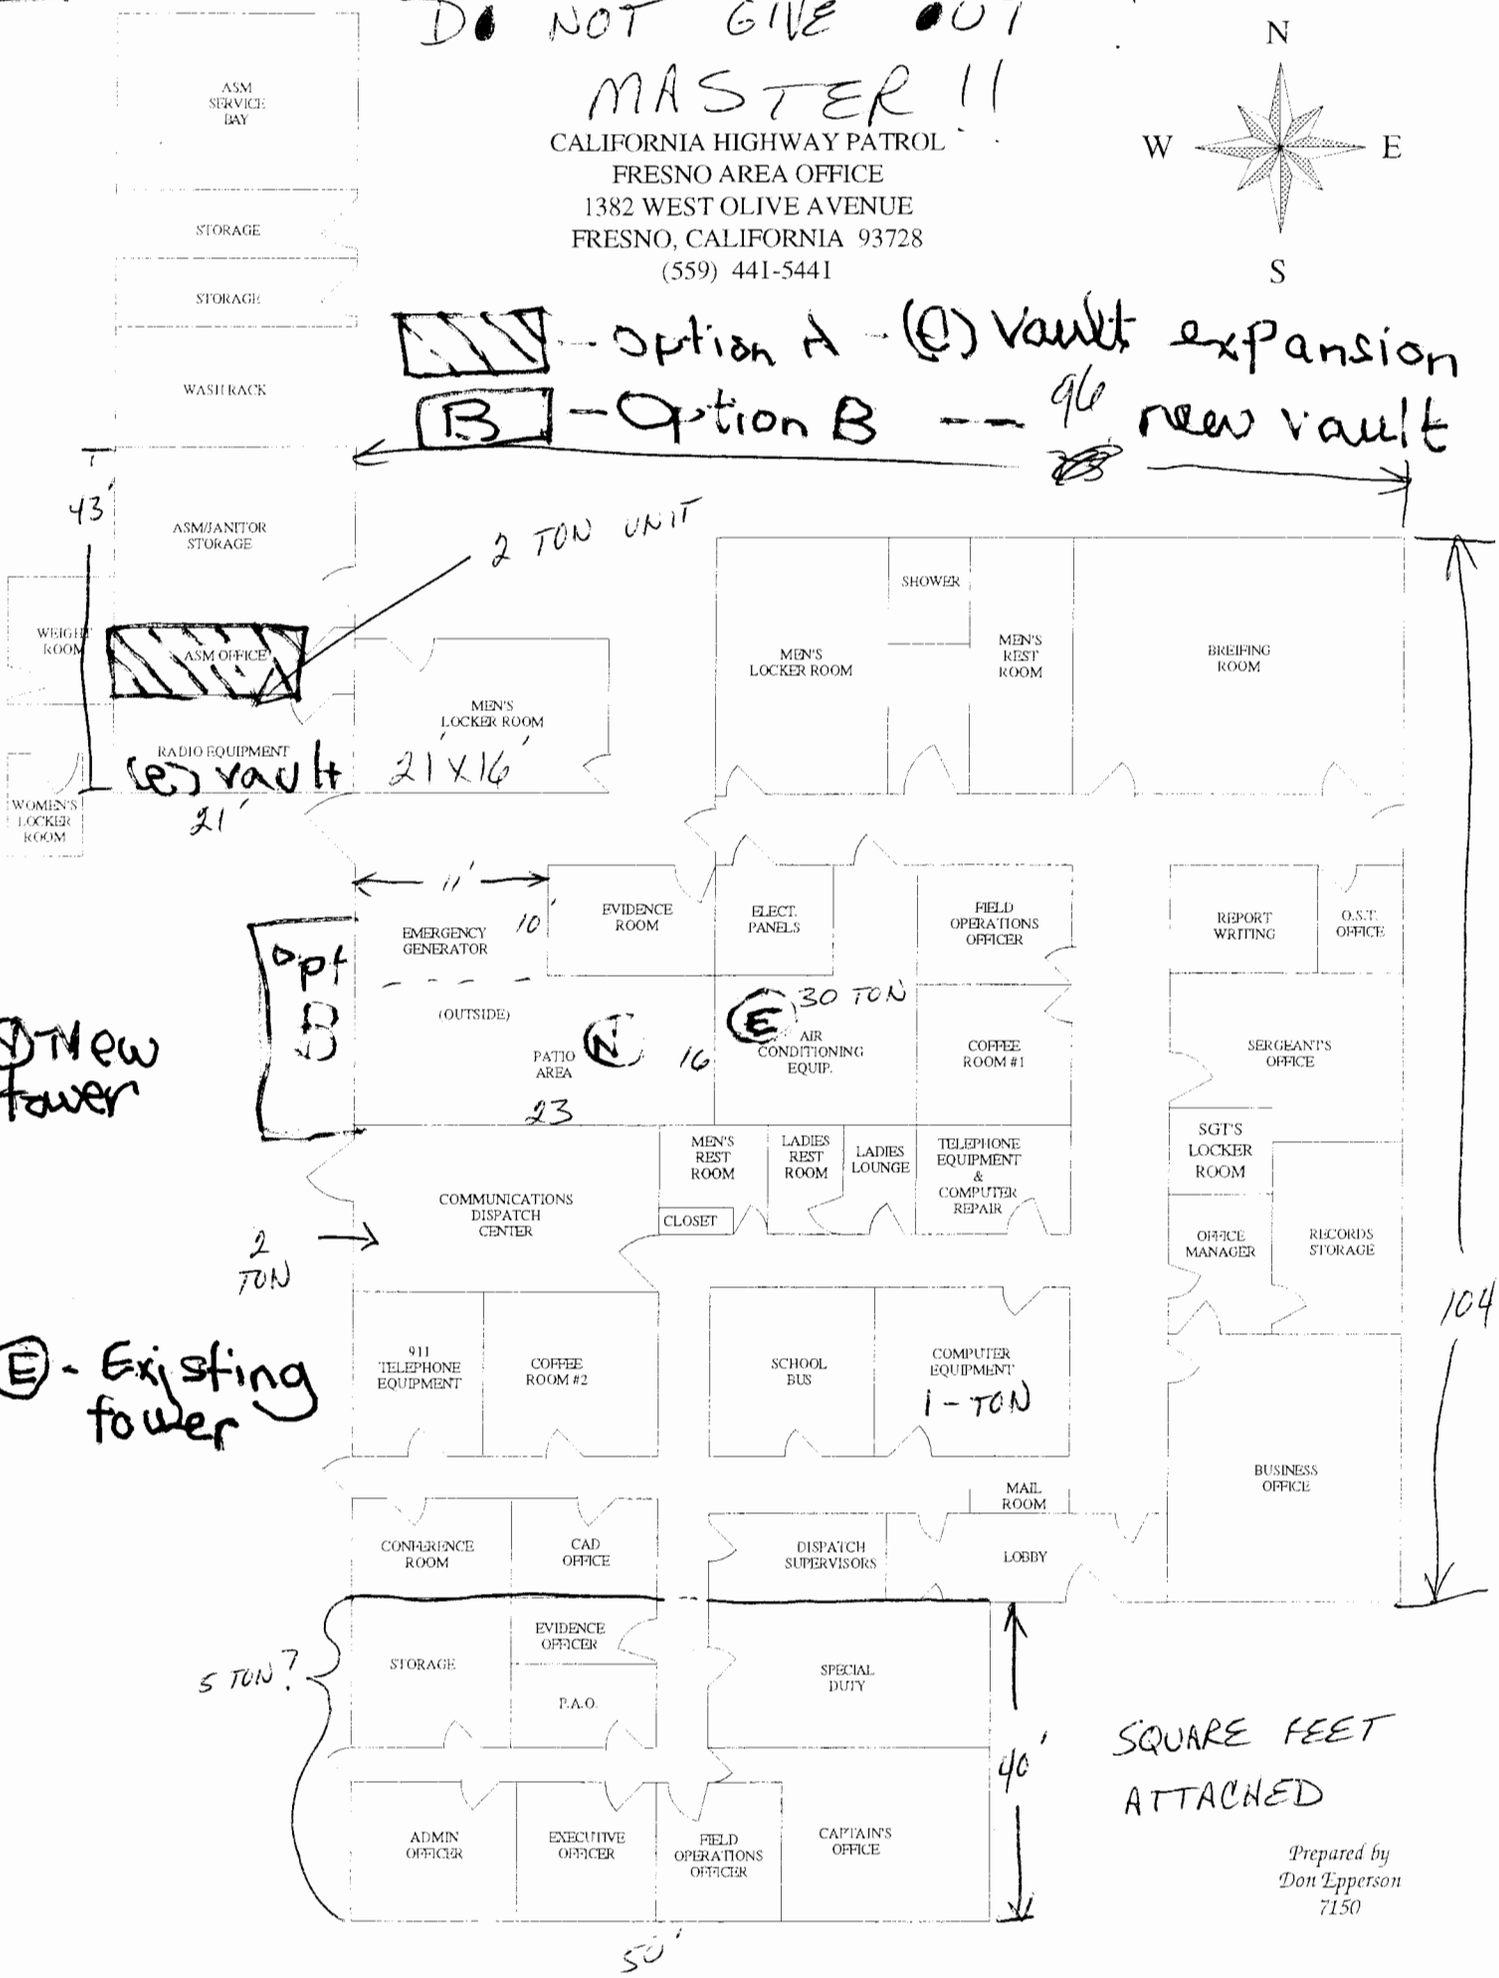

SQUARE FEET ATTACHED

Prepared by
Don Epperson
7150

SUBJECT

96 x 104	=	9984	MAIN OFFICE
40 x 50	=	2000	ADMIN. ADD ON
21 x 16	=	336	OUTSIDE LOCKER ROOM
21 x 43	=	903	RADIO, ASM, JANITOR
		13,223	

16 x 23 = 368

10 x 11 = 110 ⇒ - 478 GENERATOR AREA.

12,745

12,745 TOTAL SQ FT. INCLUDING AIR CONDITIONING EQUIP. ROOM, EXCLUDING PARTS STORAGE ROOM, WEIGHT ROOM, AND WOMEN'S LOCKER ROOM, AND EVIDENCE ROOM.

95 28511

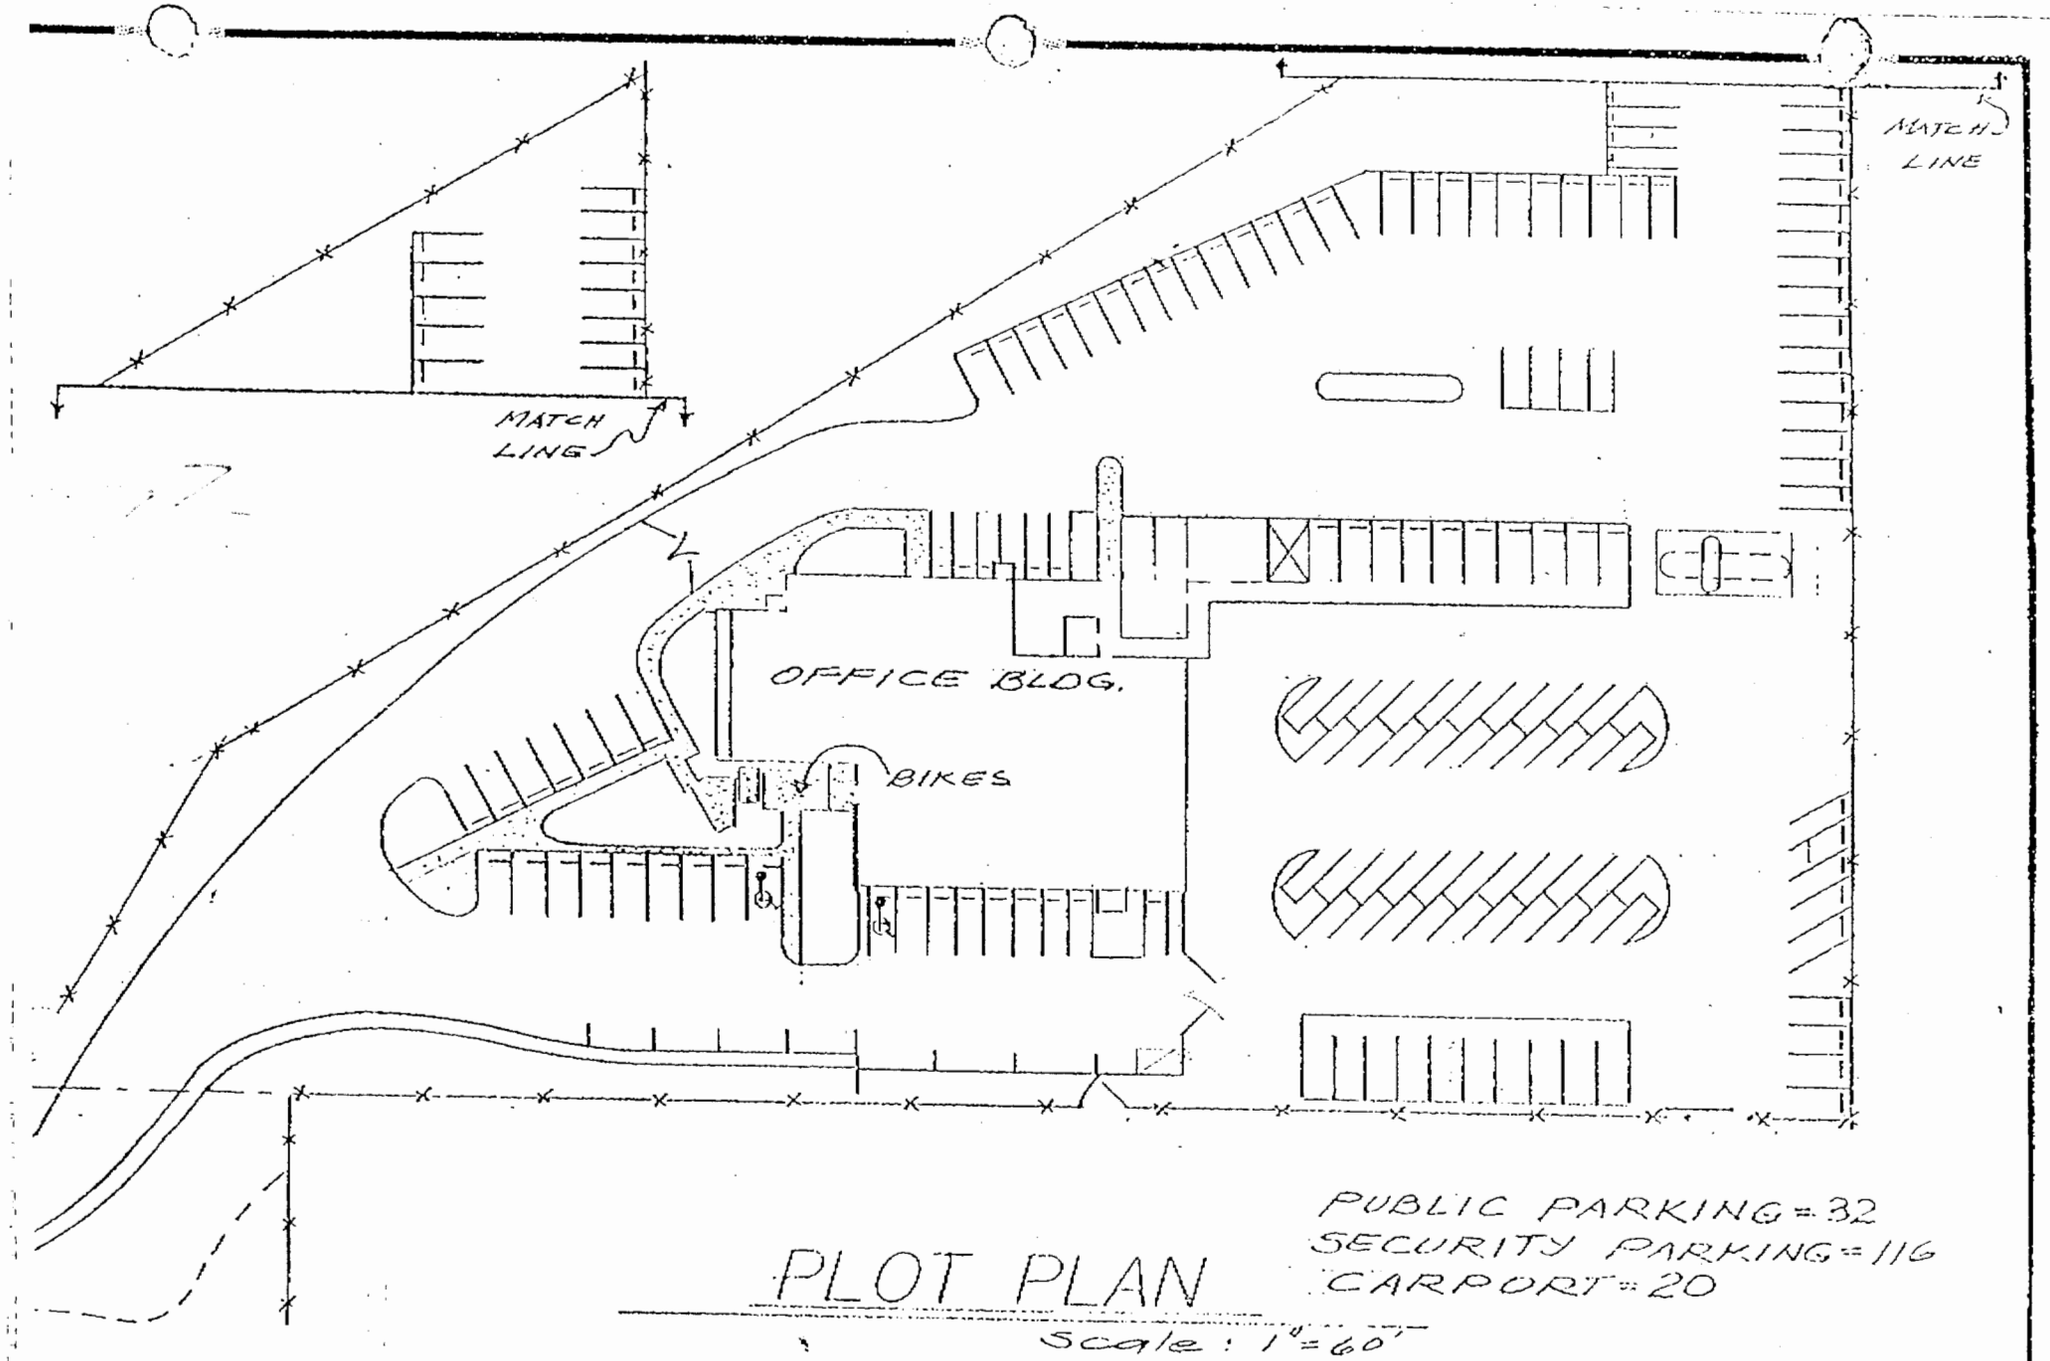

OCATION: FRESNO / CENTRAL DIV. DEPARTMENT OF THE CALIFORNIA HIGHWAY PATROL

'ROJECT: FACILITIES SECTION 1-22-79 REV. 7-26-84 REV. 8-19-83 DRN. BY: R. M. LIM

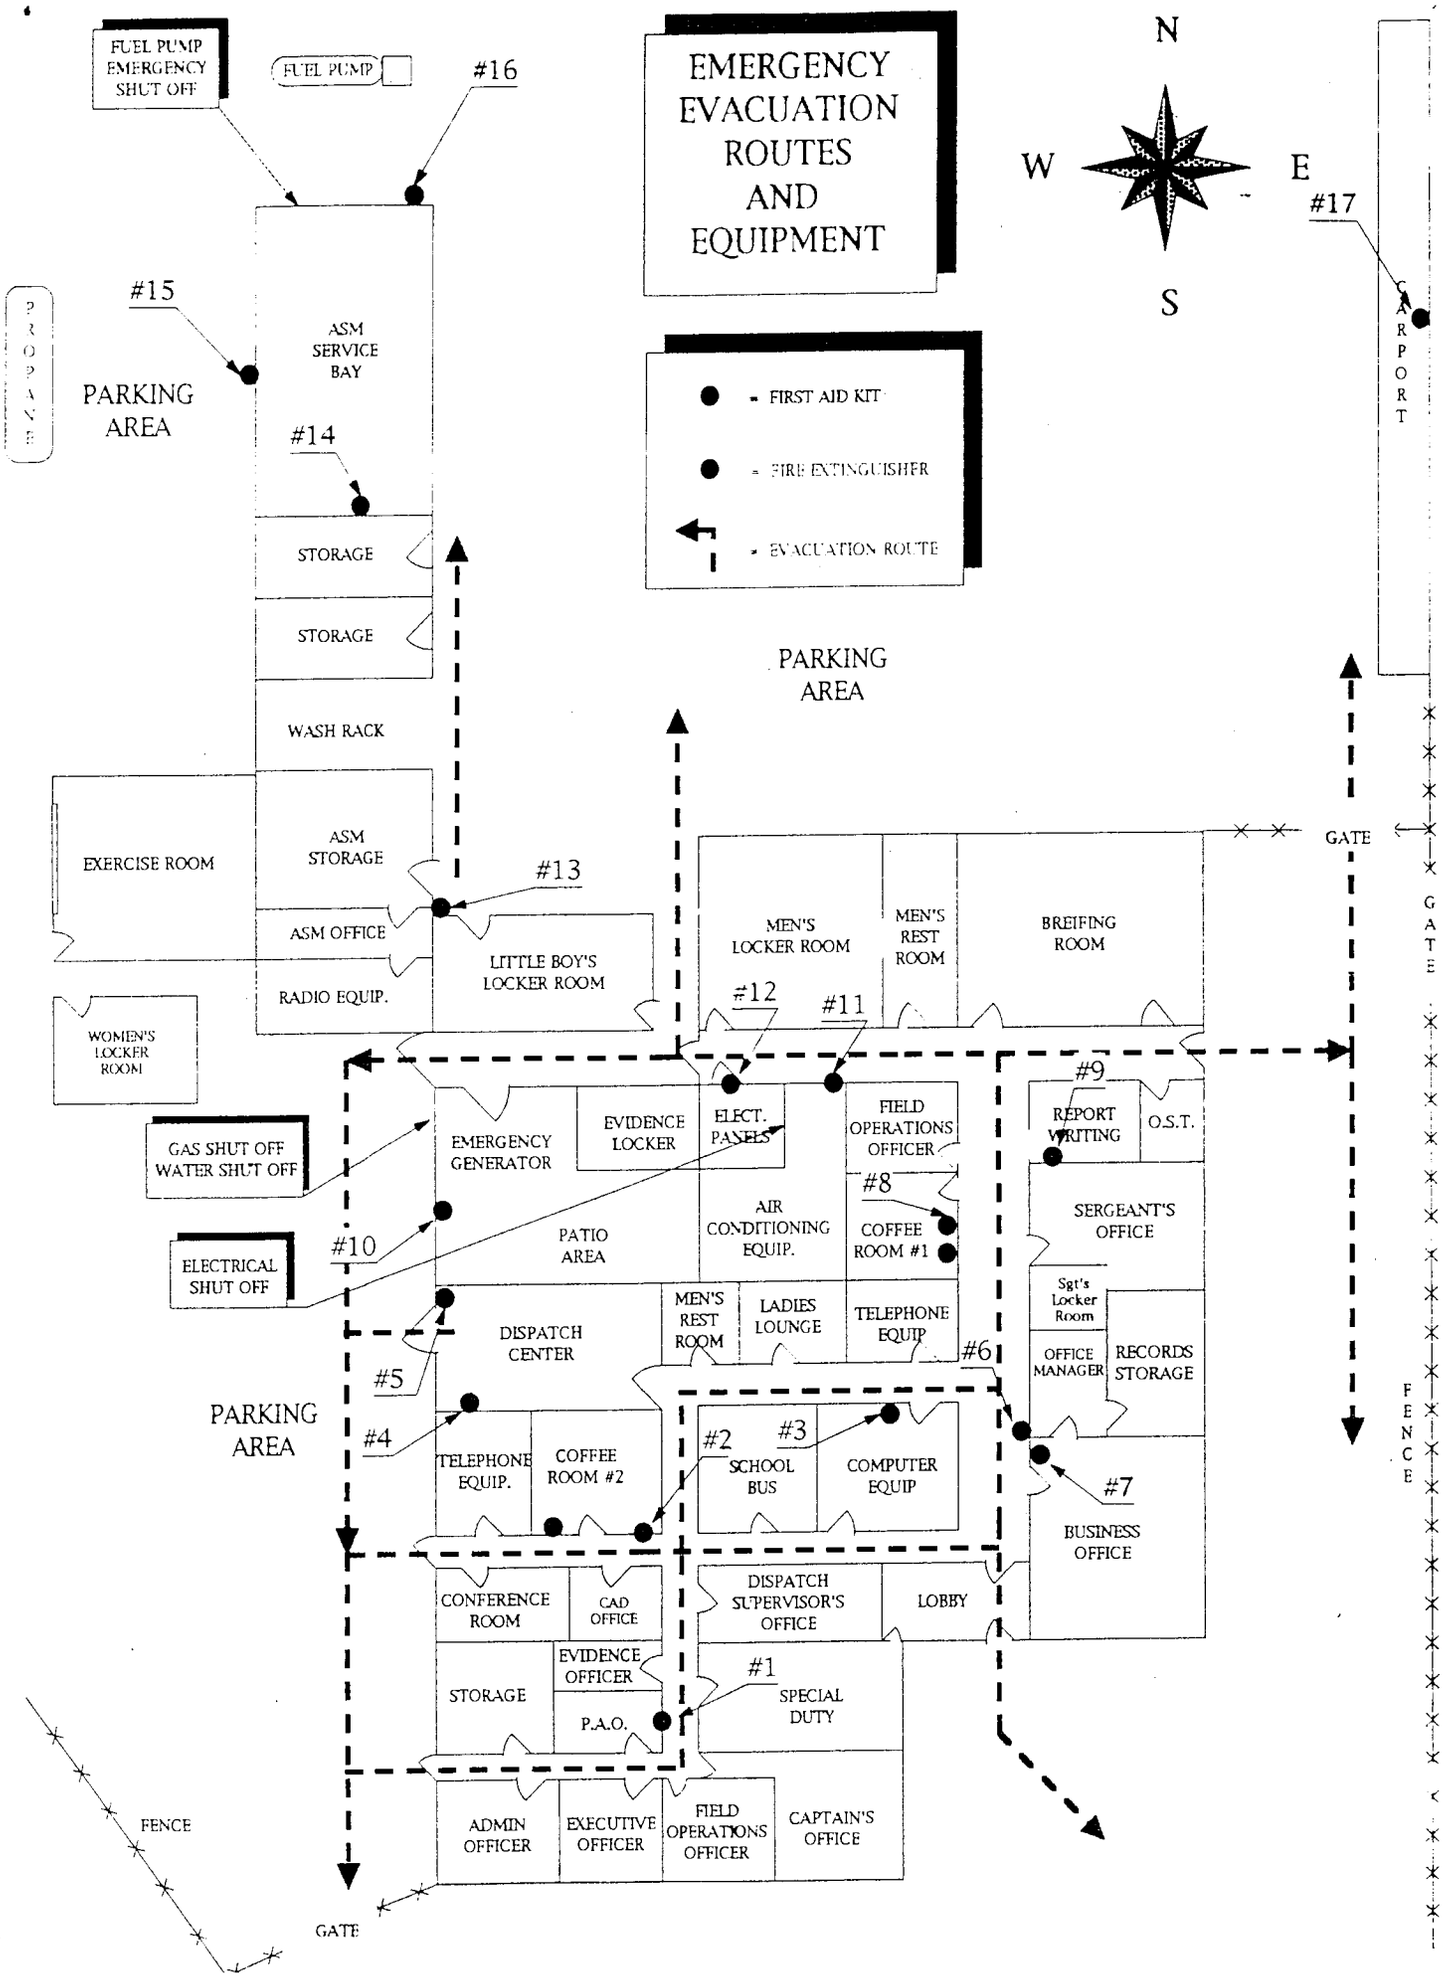
EMERGENCY EVACUATION ROUTES AND EQUIPMENT
N
W
E
S
FIRST AID KIT
FIRE EXTINGUISHER
EVACUATION ROUTE
FUEL PUMP EMERGENCY SHUT OFF
FUEL PUMP
#16
#15
#14
#17
PROPANE
PARKING AREA
ASM SERVICE BAY
STORAGE
STORAGE
WASH RACK
EXERCISE ROOM
ASM STORAGE
ASM OFFICE
RADIO EQUIP.
LITTLE BOY'S LOCKER ROOM
WOMEN'S LOCKER ROOM
#13
PARKING AREA
CARPORT
GATE
GATE
MEN'S LOCKER ROOM
MEN'S REST ROOM
BREIFING ROOM
#12
#11
#9
GAS SHUT OFF
WATER SHUT OFF
EMERGENCY GENERATOR
EVIDENCE LOCKER
ELECT. PANELS
FIELD OPERATIONS OFFICER
REPORT WRITING
O.S.T.
#8
ELECTRICAL SHUT OFF
#10
PATIO AREA
AIR CONDITIONING EQUIP.
COFFEE ROOM #1
SERGEANT'S OFFICE
Sgt's Locker Room
DISPATCH CENTER
MEN'S REST ROOM
LADIES LOUNGE
TELEPHONE EQUIP
#6
OFFICE MANAGER
RECORDS STORAGE
#5
PARKING AREA
#4
TELEPHONE EQUIP.
COFFEE ROOM #2
#2
#3
SCHOOL BUS
COMPUTER EQUIP
#7
BUSINESS OFFICE
FENCE
CONFERENCE ROOM
CAD OFFICE
DISPATCH SUPERVISOR'S OFFICE
LOBBY
EVIDENCE OFFICER
STORAGE
P.A.O.
#1
SPECIAL DUTY
FENCE
ADMIN OFFICER
EXECUTIVE OFFICER
FIELD OPERATIONS OFFICER
CAPTAIN'S OFFICE
GATE

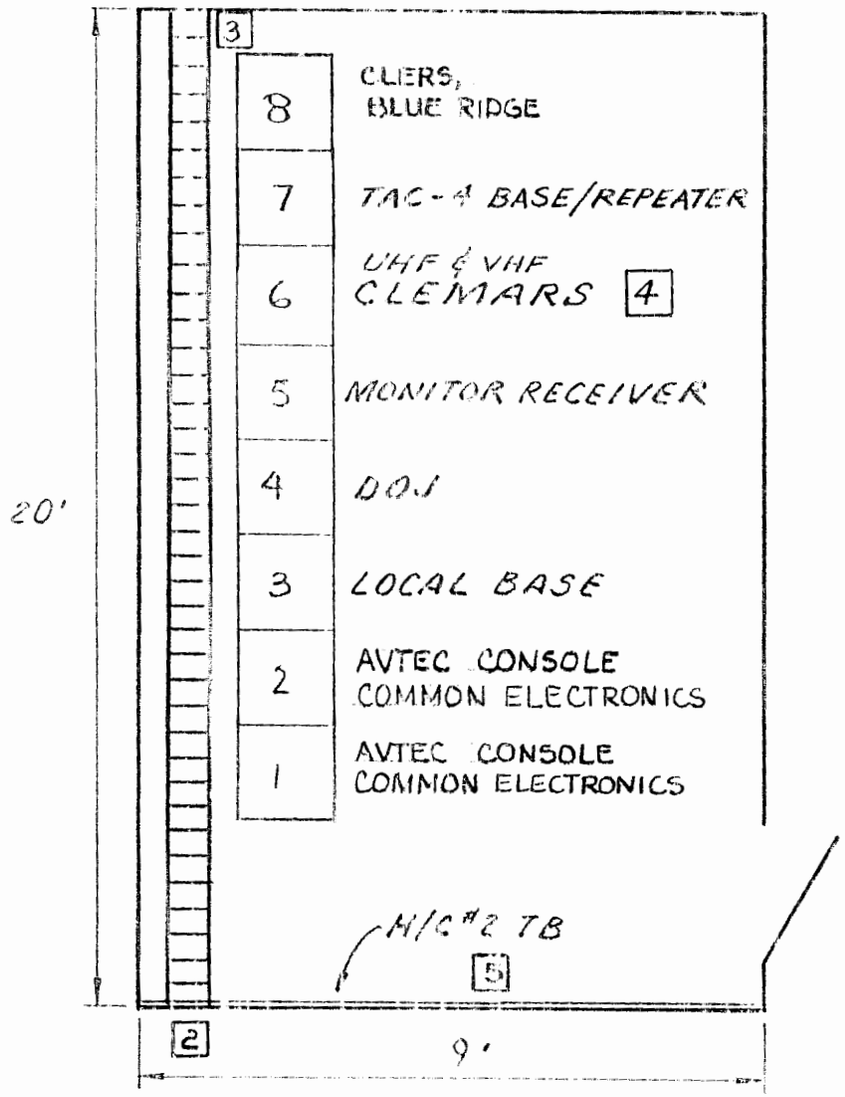

NOTES:

* 1. DRAWING CHANGES REQUIRE VAULT MANAGER'S APPROVAL.

2. APPROXIMATELY 20 FT TO TOWER.

3. CABLE TRAY AT 85" (7'-1")

4. THE EXISTING UHF CLEMARS STATION IS CONVERTED TO A FRESNO P.D. CONTROL STATION.

5. WALL BLOCK LOCATION FOR H/C #1 & 2, CONSOLE AND RADIO EQUIPMENT, ENTIRE WALL IS SHEATHED IN PLYWOOD.

A-410090-028-R

FRESNO (CHP)*

VAULT LAYOUT
FLOOR PLAN

TOWER

REV.	DATE	DESCRIPTION
Q	11-15-96	ADD CONSOLE EQUIP. PER CHP074832 TJ
P	8-23-94	ADD NOTE 4 & RACK 6 HN
R	4/16/01	CHP075545V011: ADD NOTE FOR RACK SPACES TJ

STATE OF CALIFORNIA
DEPARTMENT OF GENERAL SERVICES
COMMUNICATIONS DIVISION P

DRAWN	APP.	DATE	UNIT	SHEET
D.W.	B.H.	4-83	CHP	1/1

R04074R1

DO NOT GIVE OUT!
MASTER!!

CALIFORNIA HIGHWAY PATROL
FRESNO AREA OFFICE
1382 WEST OLIVE AVENUE
FRESNO, CALIFORNIA 93728
(559) 441-5441

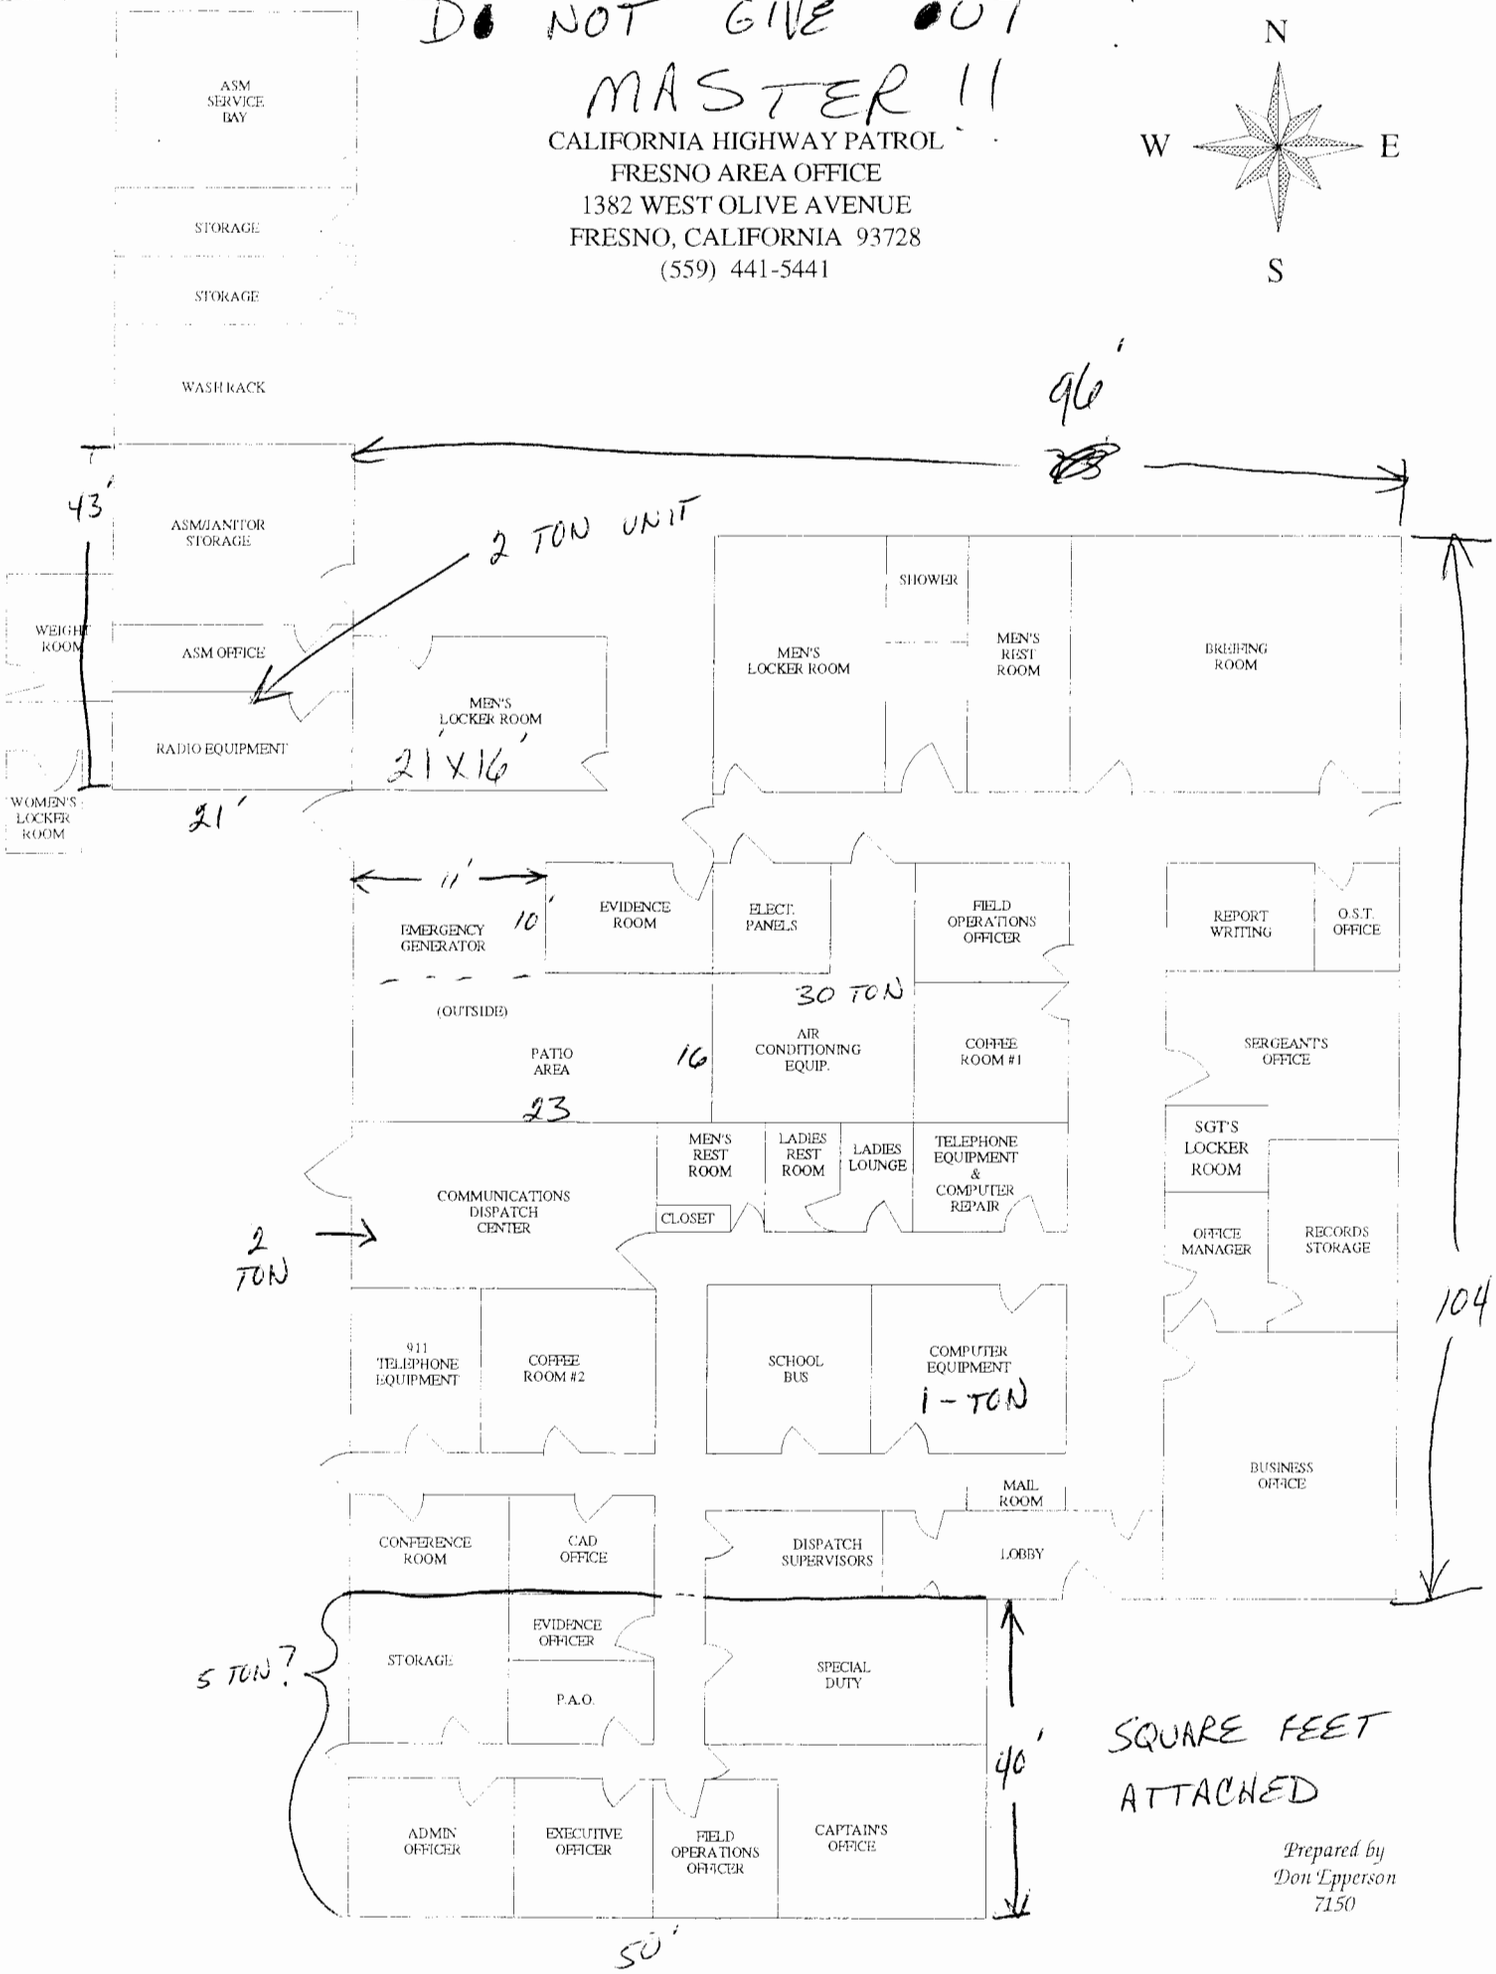

SQUARE FEET ATTACHED

Prepared by
Don Epperson
7150