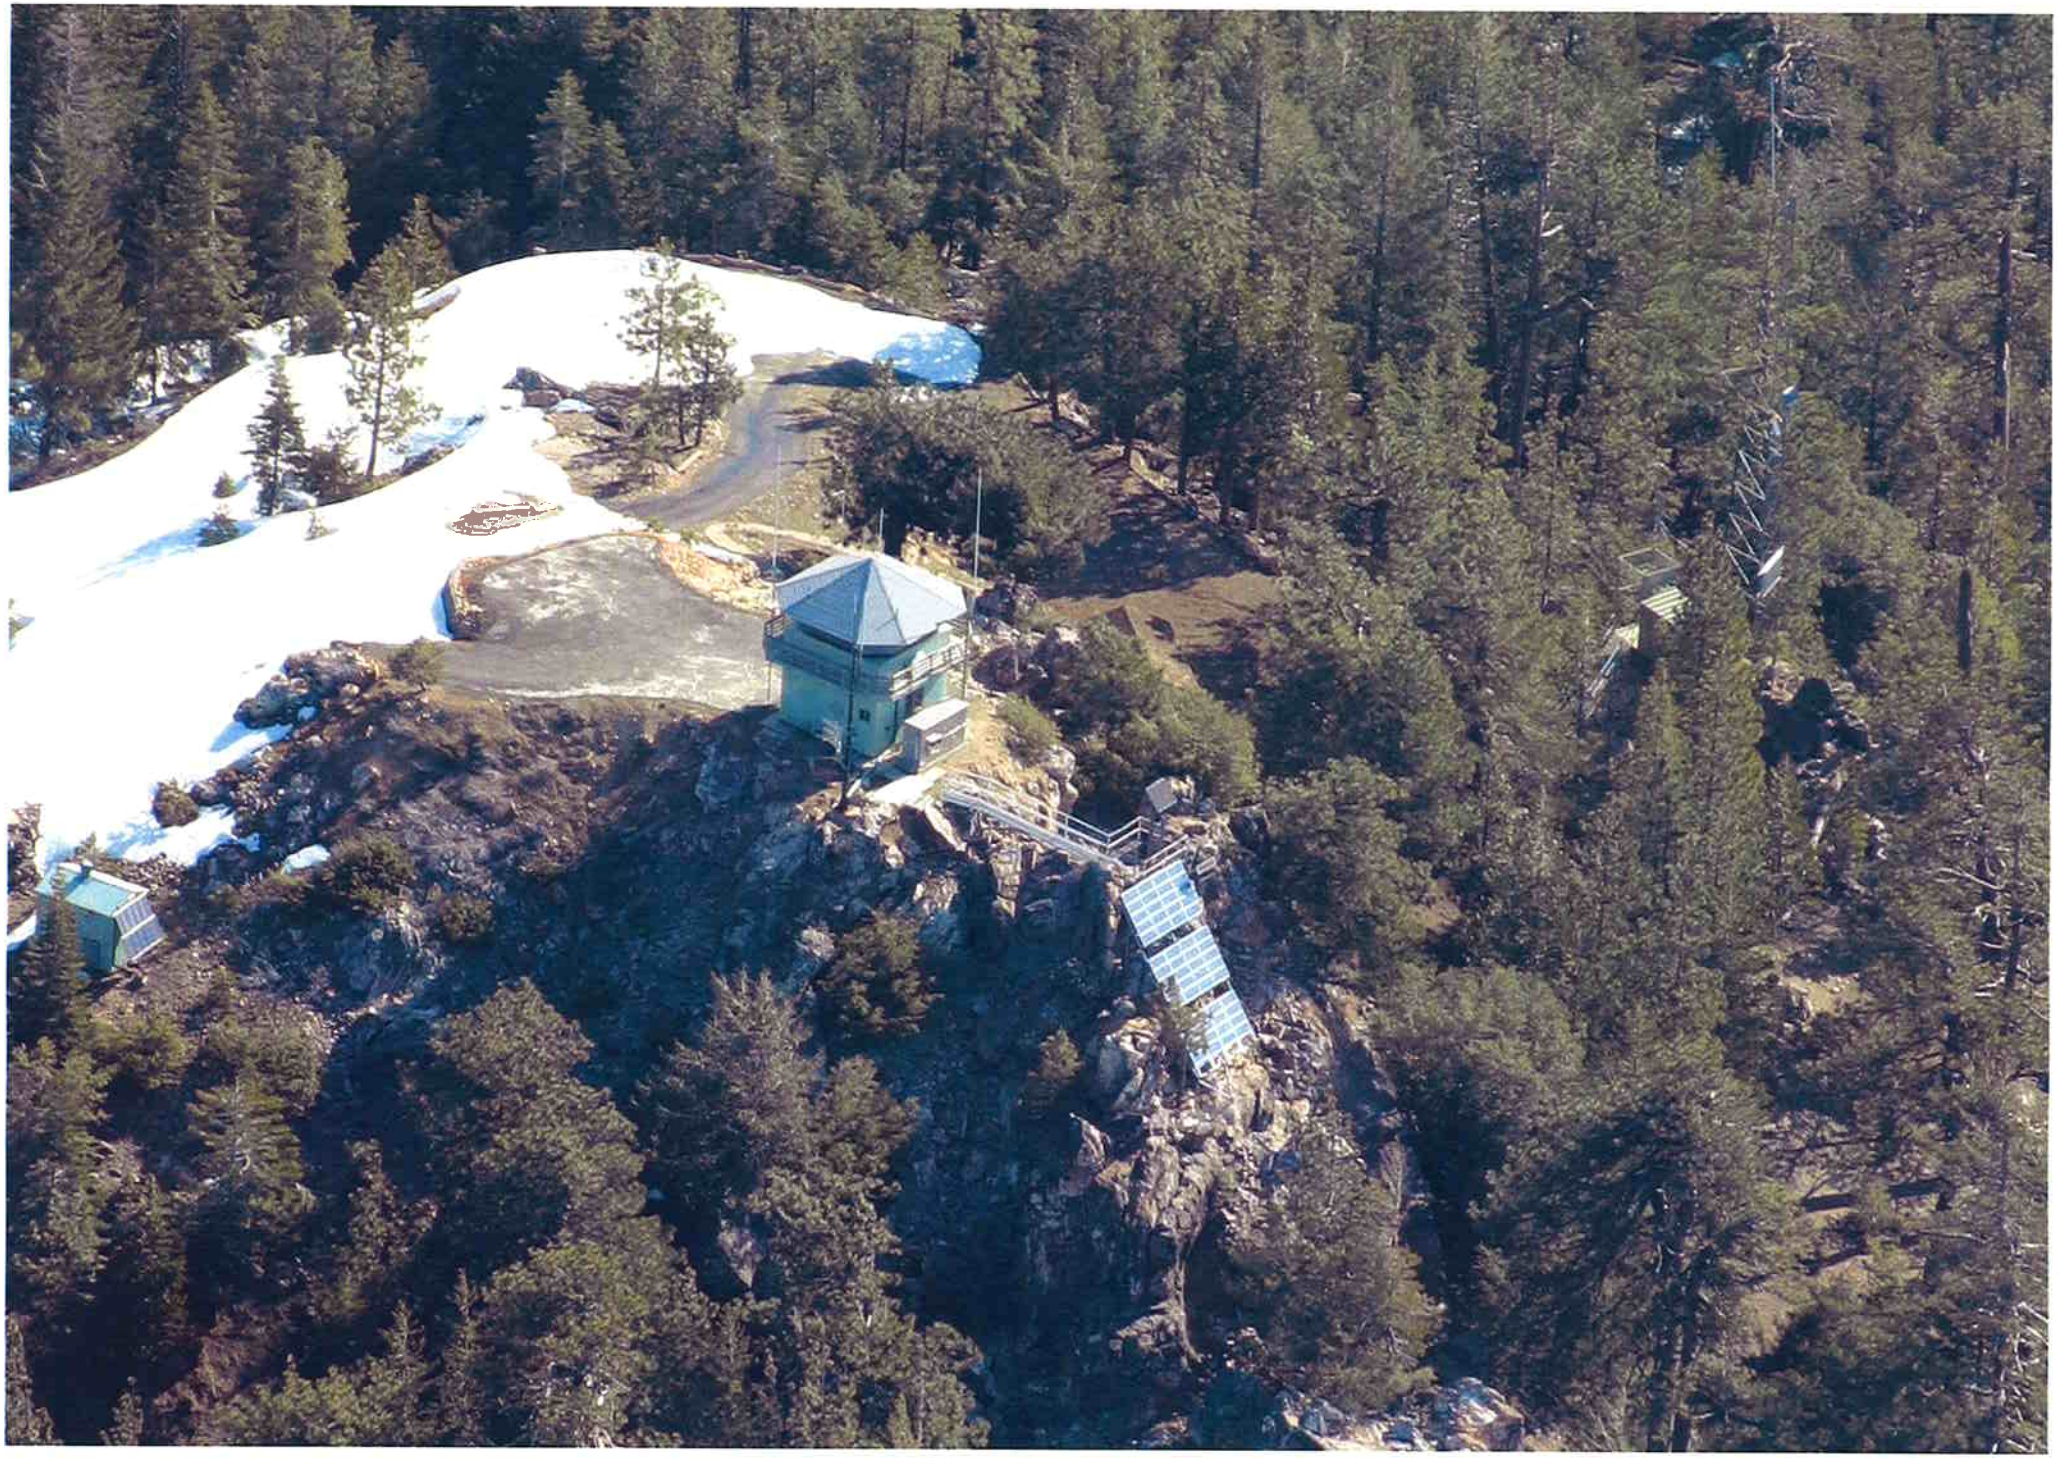

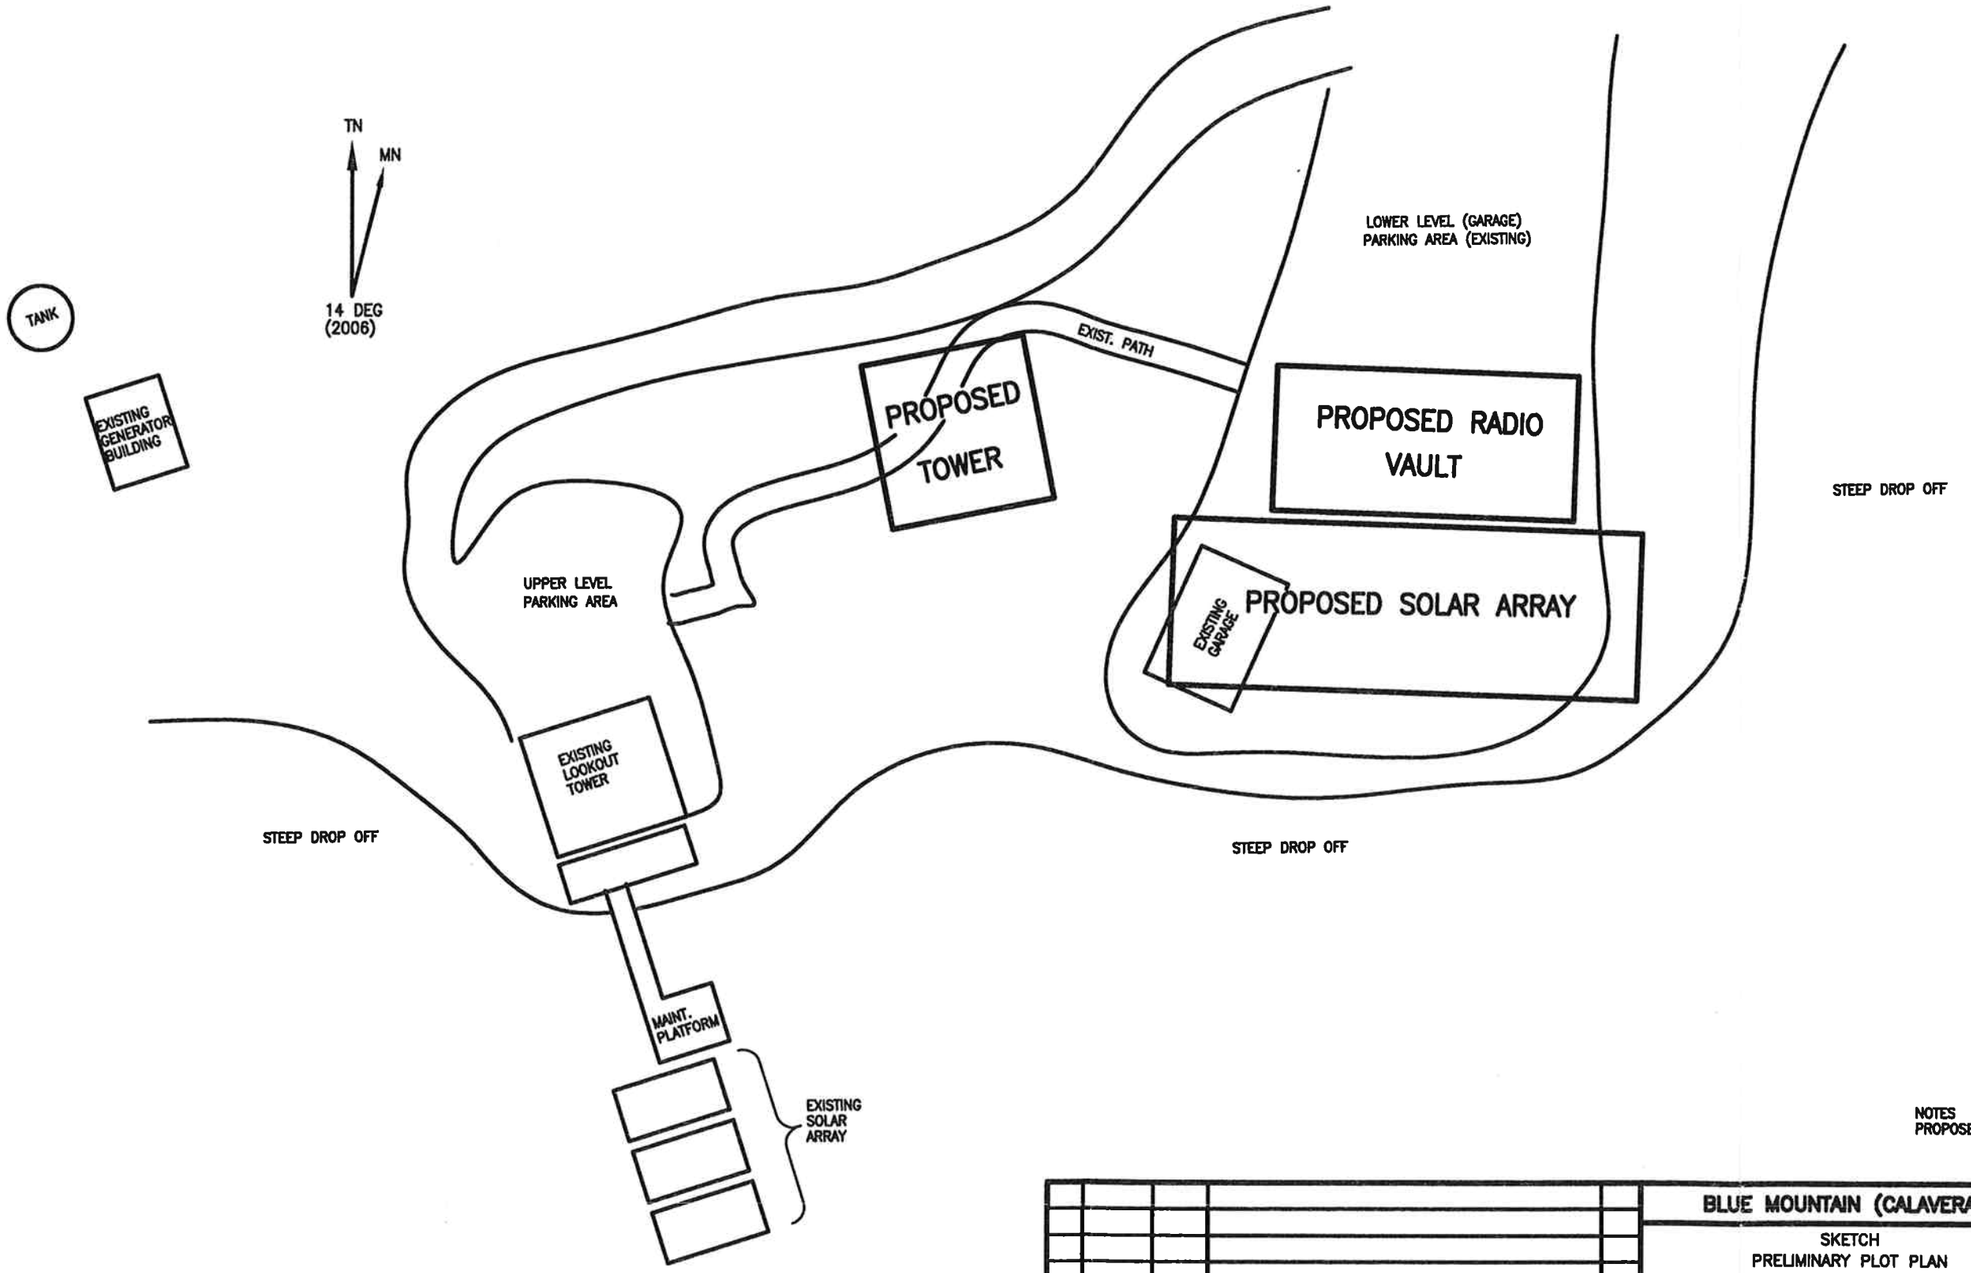

NOTES
PROPOSED VAULT AND TOWER NOT TO SCALE

REV	DATE	BY	DESCRIPTION	APPD
.	.	.	.	

TABLE OF CHANGES

BLUE MOUNTAIN (CALAVERAS)

SKETCH
PRELIMINARY PLOT PLAN
NEW VAULT, SOLAR ARRAY AND TOWER
.
.

STATE OF CALIFORNIA – D.G.S. – TELECOMMUNICATIONS DIVISION
601 SEQUOIA PACIFIC BLVD, SACRAMENTO, CA 95814-0282

P

OWNER AGENCY: DC	CAD FILE NUMBER: .
ENG: DOLD	UNIT: MW
DR: DOLD	DATE: 10/13/06
SCALE: .	SHT: 1 OF: 1
SIZE: .	DRAWING NUMBER:	REV: A