LYNWOOD

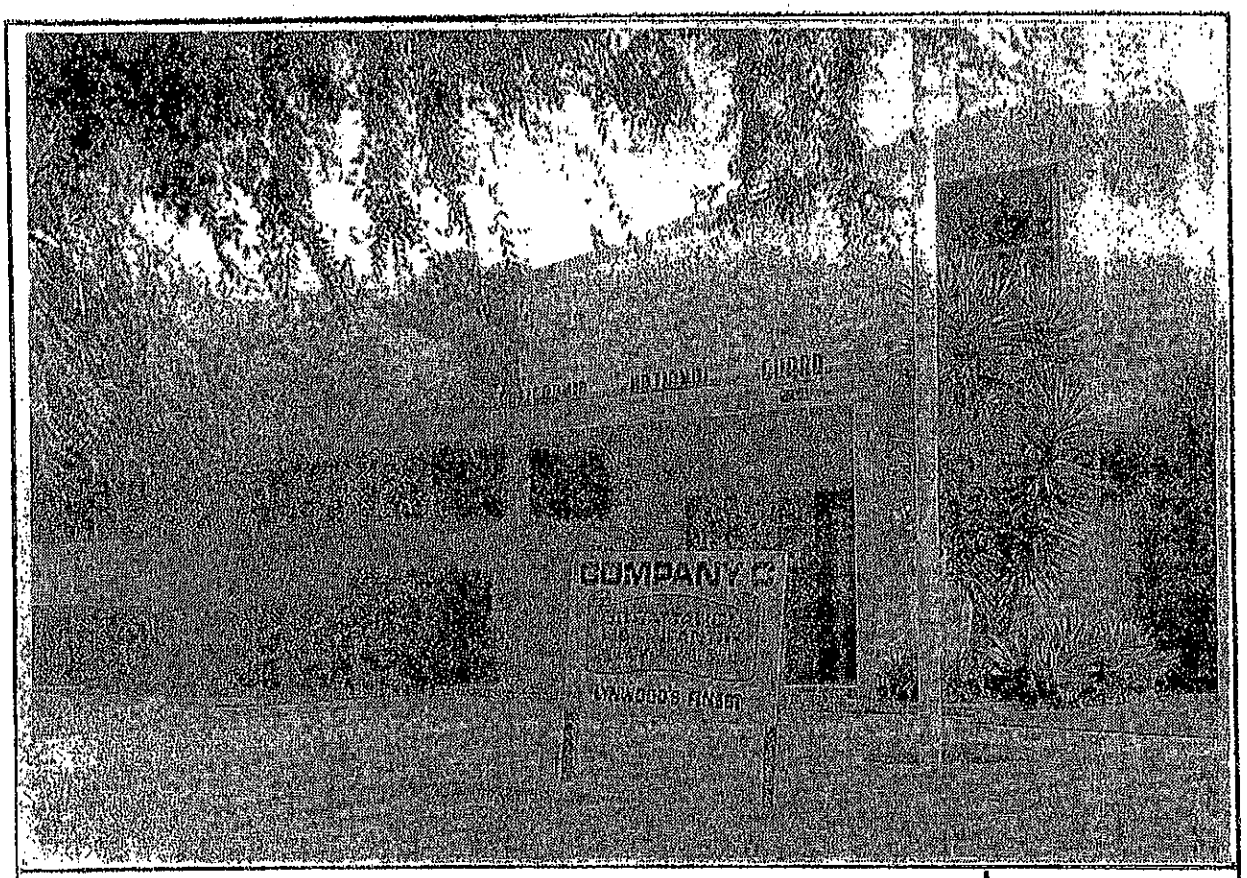
COMPANY C

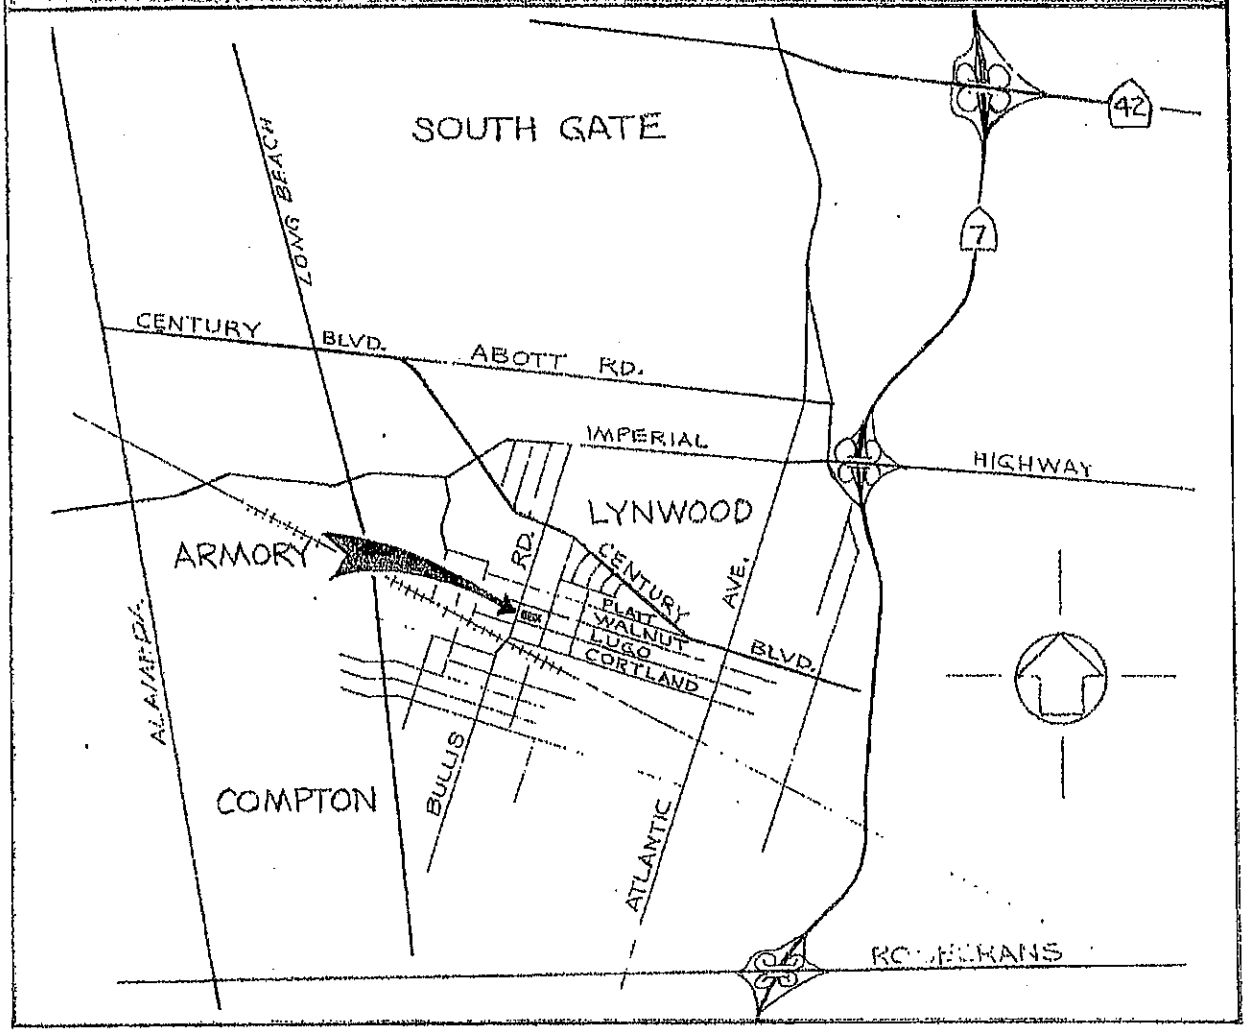
SOUTH GATE
LONG BEACH
42
7
CENTURY BLVD.
ABOTT RD.
IMPERIAL
HIGHWAY
LYNWOOD
ARMORY
RD.
CENTURY
AVE.
PLATT
WALNUT
LUGO
CORTLAND
BLVD.
ALAMEDA
COMPTON
BULLIS
ATLANTIC
ROSECRANS

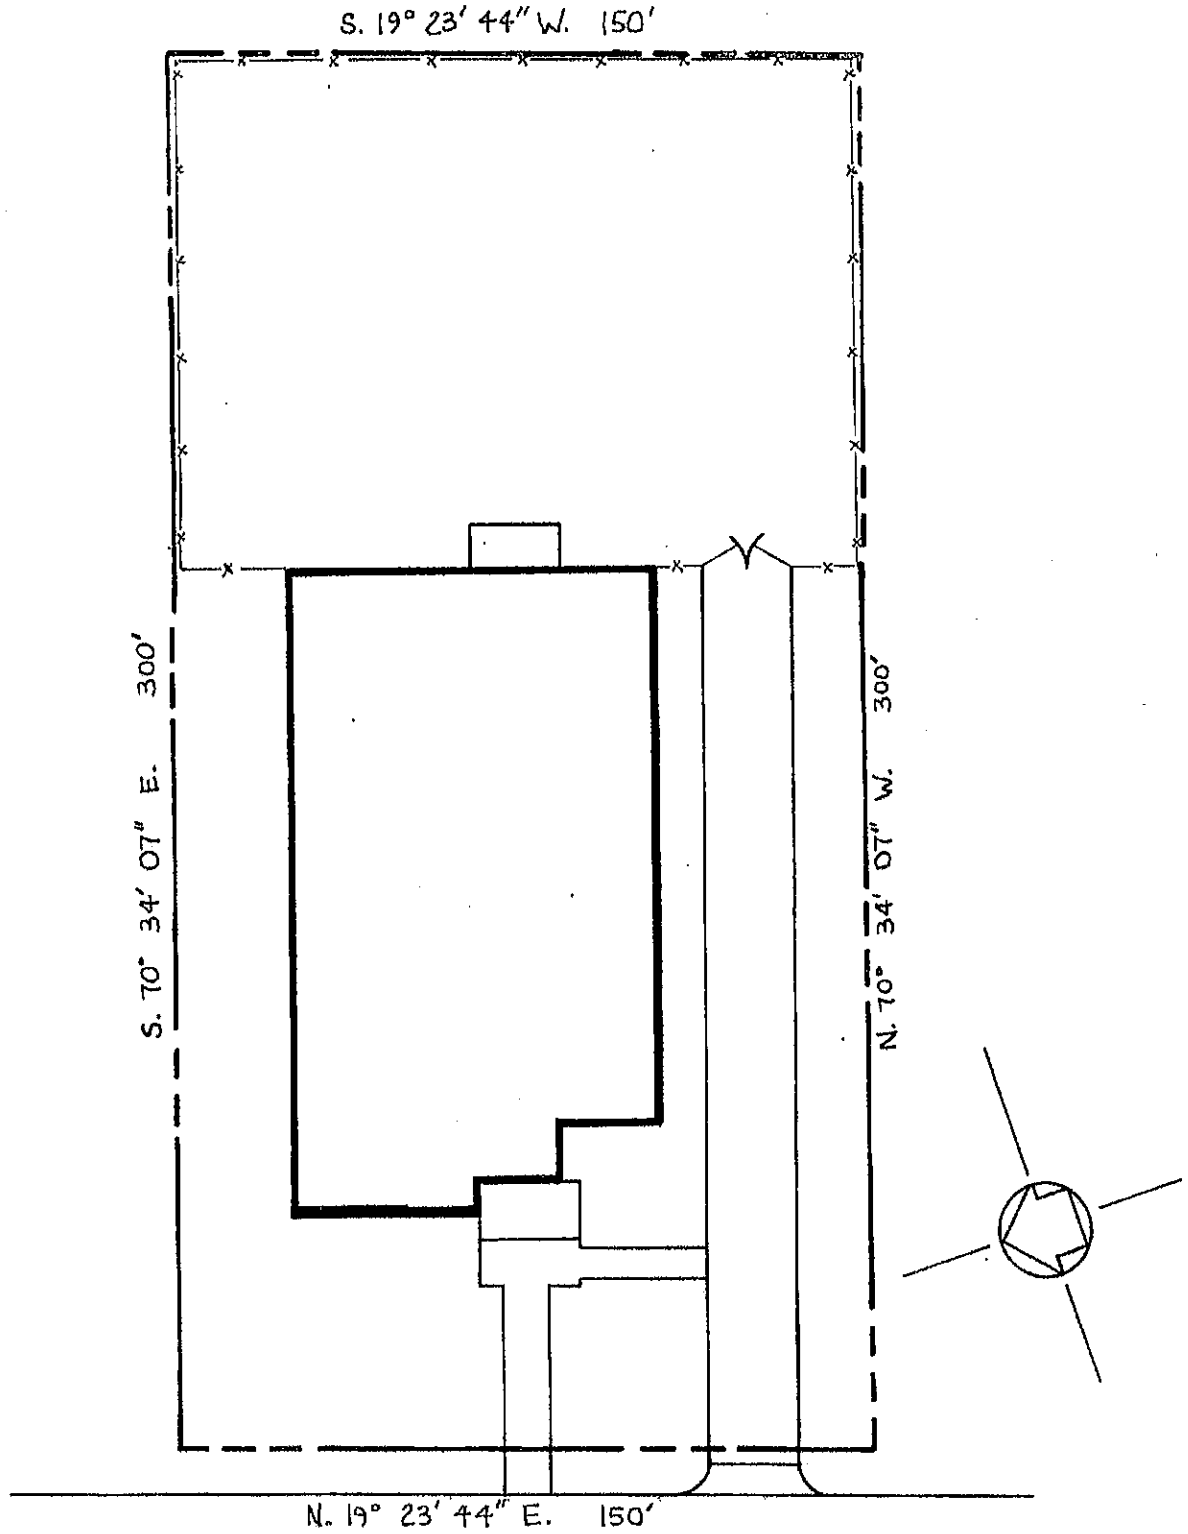

LYNWOOD

PLOT PLAN

SCALE : 1" = 40'

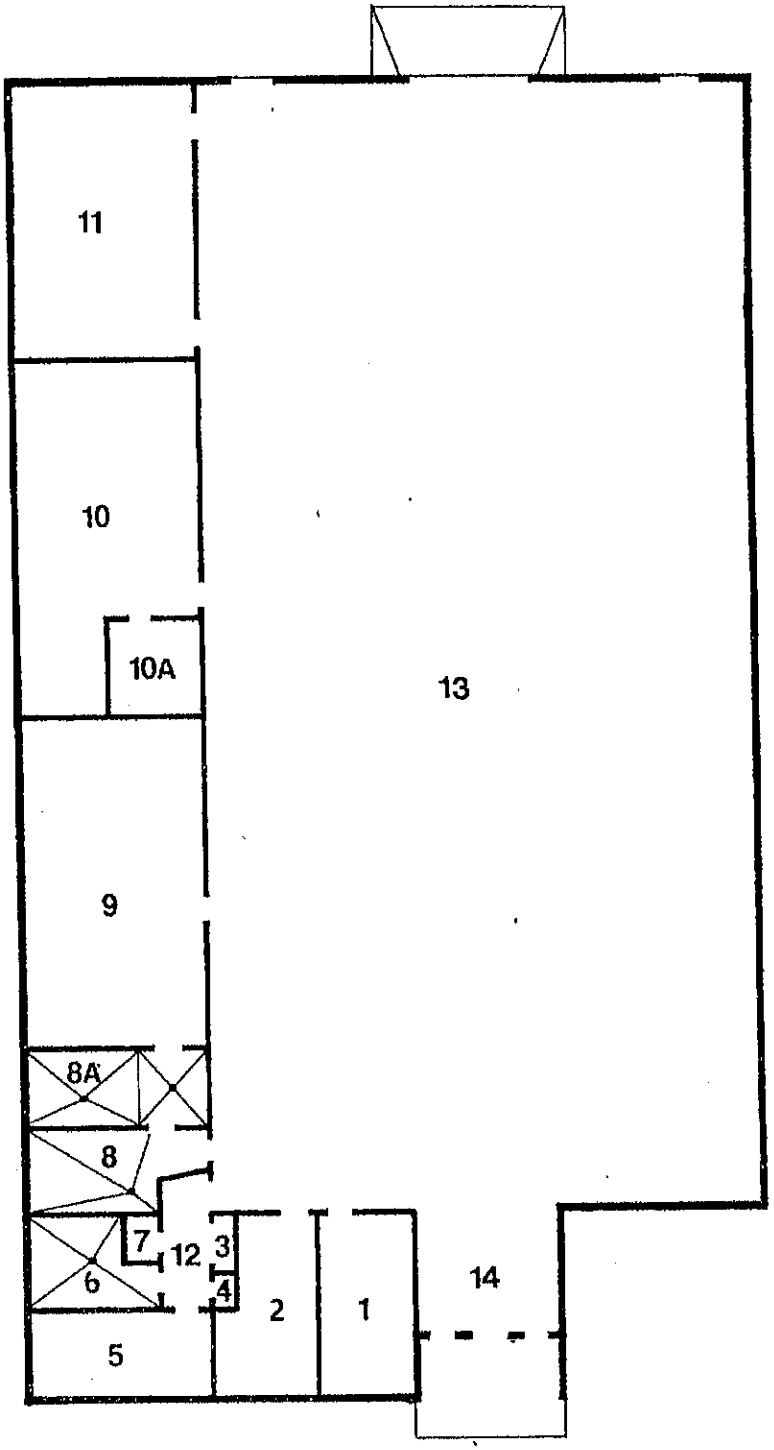

LYNWOOD

FLOOR PLAN

SCALE 1"=20'

FACILITY DESCRIPTION: 60 Person Armory	CITY: Lynwood
STREET ADDRESS: 11398 Bullis Rd	COUNTY: Los Angeles
CONGRESSIONAL DISTRICT: 31	LEGISLATIVE DIST: SENATE- 28 ASSEMBLY- 54
TYPE OF OWNERSHIP: State (Deed)	SIZE of SITE: 1.03
FEDERAL-STATE AGREEMENT: No	COMPLETION DATE: 1949
WEATHER ZONE: D (Compton)	

ROOM	FUNCTIONAL AREA	SQ FT	ROOM	FUNCTIONAL AREA	SQ FT
1	ADMINISTRATIVE	197			
2	CUSTODIAN	172			
3	ELECT CABINET	11			
4	CUSTODIAN STORAGE	7			
5	KITCHEN	184			
6	WOMENS TOILET	100			
7	WATER HEATER	16			
8	MENS TOILET	161			
8A	SHOWER	93			
9	LOCKER ROOM	684			
10	SUPPLY ROOM	636			
10A	VAULT	100			
11	CLASSROOM	559			
12	CORRIDOR	70			
13	ASSEMBLY	6912			
14	VESTIBULE	203			

TOTAL NET AREA	10,105
TOTAL CIRCULATION AREA	273
TOTAL WALL AREA	559
GROSS AREA	10,654

OUTSIDE AREA	SQUARE FEET	TYPE SURFACE/CAPACITY
1. OFF STREET PARKING	1,988	
2. OFF STREET PARKING		
3. MILITARY PARKING	15,729	
4. MILITARY PARKING		
5. OMS PARKING (MVSC)		
6. ACCESS ROADS	4,085	
7. LAWN AREA	8,176	
8. SIDEWALKS	832	

9. SPRINKLER SYSTEM
10. FLAGPOLE - MAT'L: Steel HT: 40' BASE DIA: 6" TYPE: Ground Mounting
11. VEHICLE INSPECTION/LOADING RAMP SIZE: MAT'L:
12. MVSB-NUMBER BAYS: SIZE: TYPE CONST:
13. FENCING - ARMORY: 431 LF OMS:
14. POL BUILDING - ARMORY: None OMS:
15. BULK FUEL FACILITIES - DIESEL: MOGAS: VAPOR REC. PH. I:
16. OMS - NUMBER BAYS: SIZE: TYPE CONST:
17. HYDRAULIC HOIST - TYPE: CAPACITY:
18. WASH PAD SIZE: CLARIFIER: EFFUENT:
19. VEHICLE EXH EVAC SYSTEM - TYPE: MANUF: INST'L DATE:
20. AIR COMPRESSOR MANUF: CAPACITY: INST'L DATE:
21. HOT WATER HEATERS MANUF: CAPACITY: INST'L DATE:
22. HOT WATER HEATERS MANUF: CAPACITY: INST'L DATE:
23. FUEL PUMPS DIESEL MANUF & MODEL: INST'L DATE:
24. FUEL PUMPS MOGAS MANUF & MODEL: INST'L DATE:
VAPOR REC PH. II:

COST DATA

Initial Const:	Yr 1949	$	State:	$ 97,356	Federal:	$ 2,300
Const Mod:	Yr 1957	$	State:	$	Federal:	$
Const Mod:	Yr	$	State:	$	Federal:	$

MAINTENANCE DATA

Description	Area	Date	Cost
Painting - Exterior			
Painting - Interior			
Roofing			
Pavement Seal			

MISCELLANEOUS DATA

(DATE LAST POSTED) (INITIALS)