FRED C. NELLES CORRECTIONAL FACILITY
CITY OF WHITTIER
OFF-SITE EXISTING UTILITY EXHIBIT

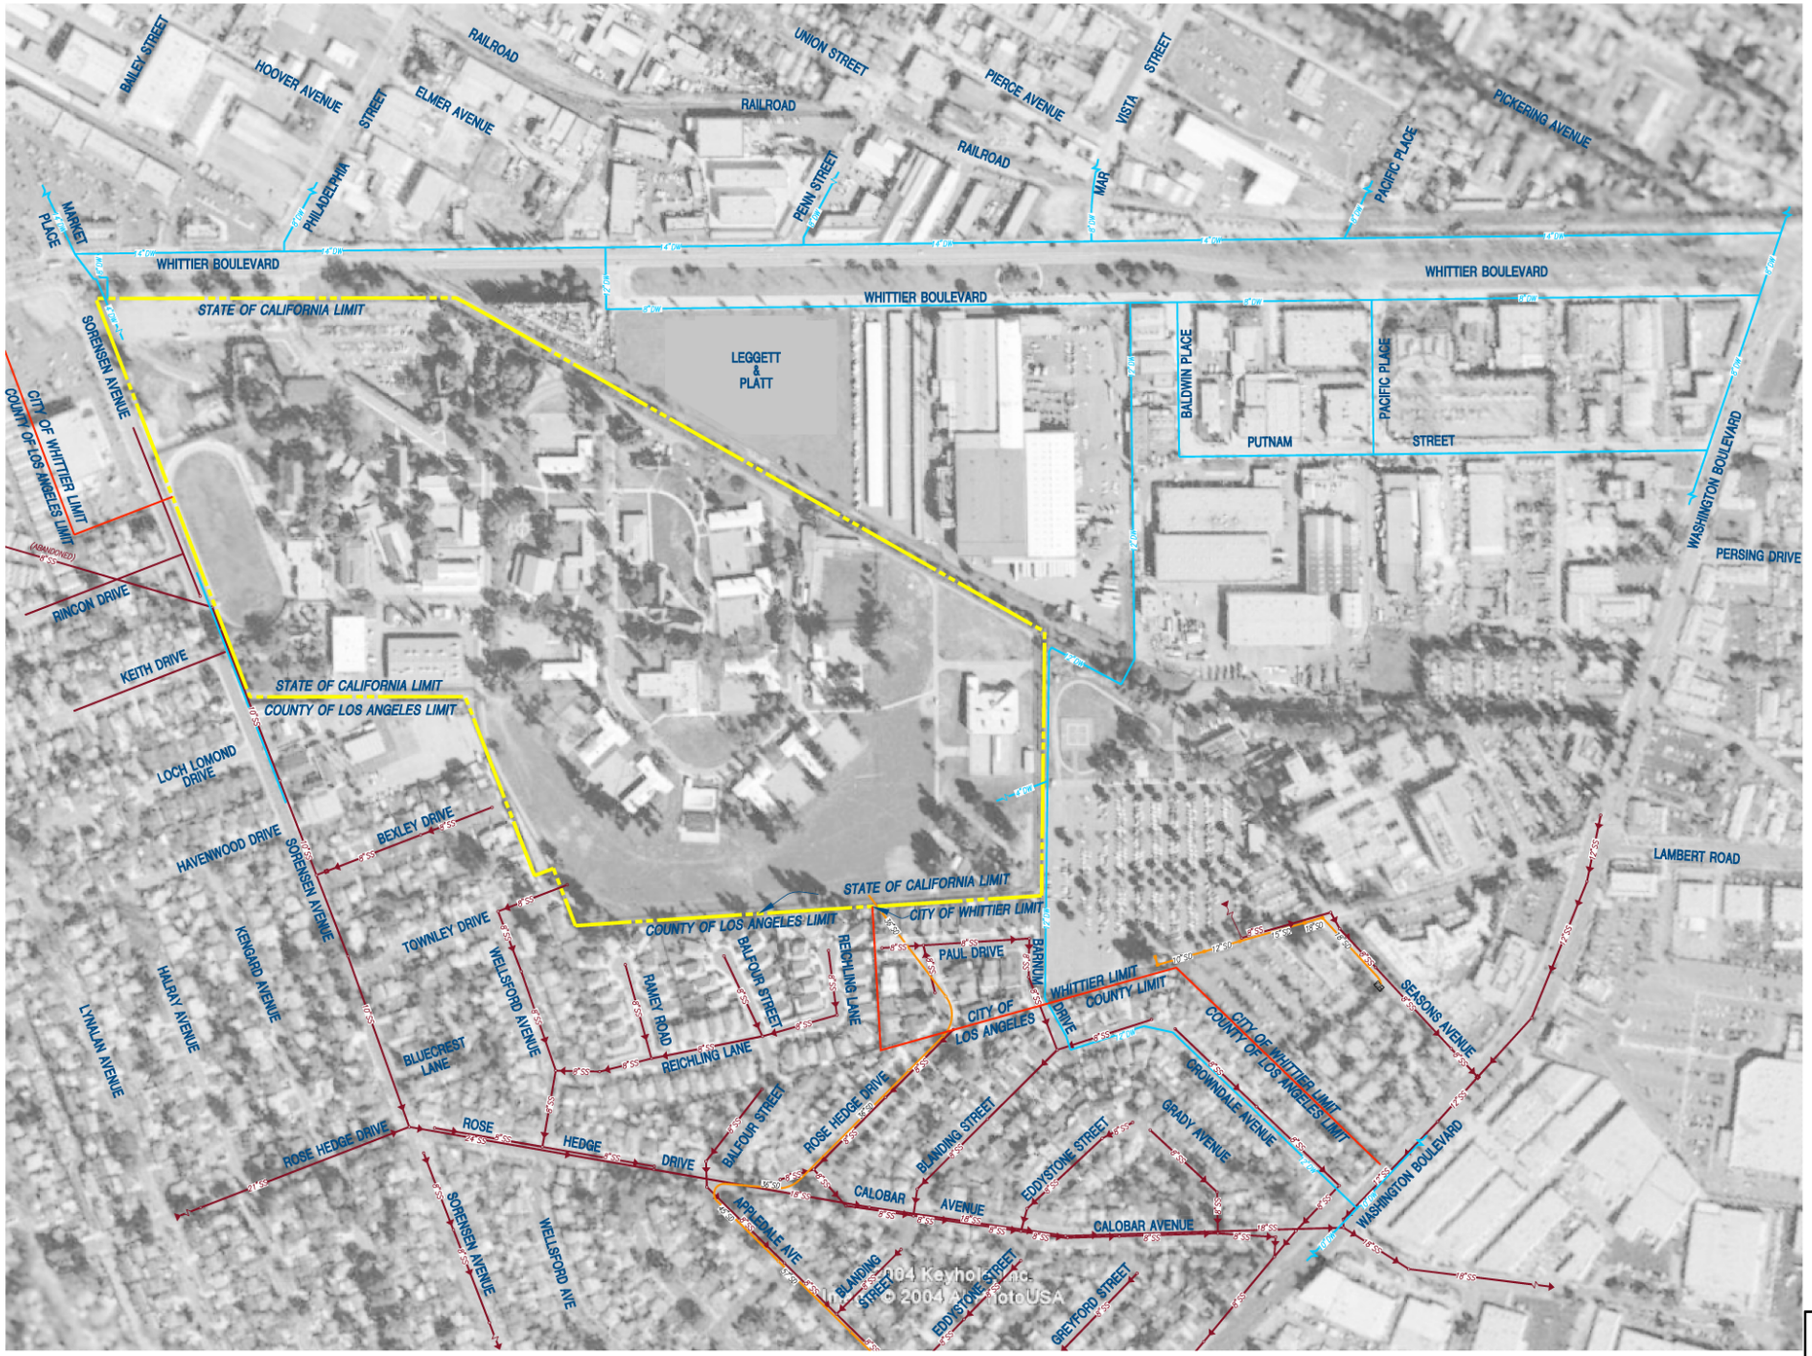

LEGEND:

- EXISTING SEWER
- EXISTING DOMESTIC WATER
- EXISTING STORM DRAIN

SCALE: 1" = 200'

200 100 0 200 600

GRAPHIC SCALE 1"=200'

HUNSAKER & ASSOCIATES
IRVINE, INC.
PLANNING • ENGINEERING • SURVEYING
Three Hughes • Irvine, CA 92618
FX: (949) 583-0759 • PH: (949) 583-1010

APPROXIMATE PHOTO DATE: 2002

FRED C. NELLES CORRECTIONAL FACILITY
W.O. # 1873-75T

OFF-SITE EXISTING UTILITY EXHIBIT