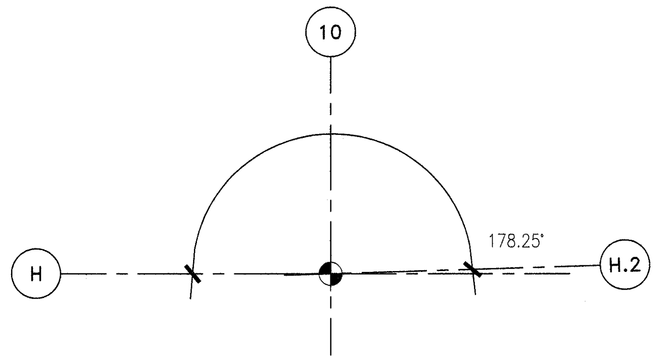

LAYOUT POINT 3
SCALE: NO SCALE

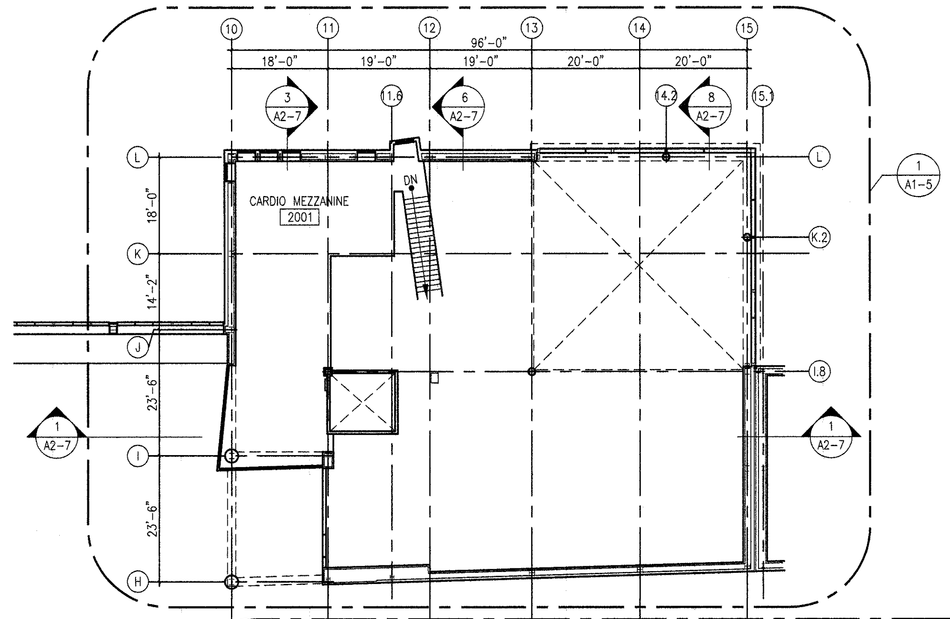

MEZZANINE PLAN 2
SCALE: 1/16"=1'-0"

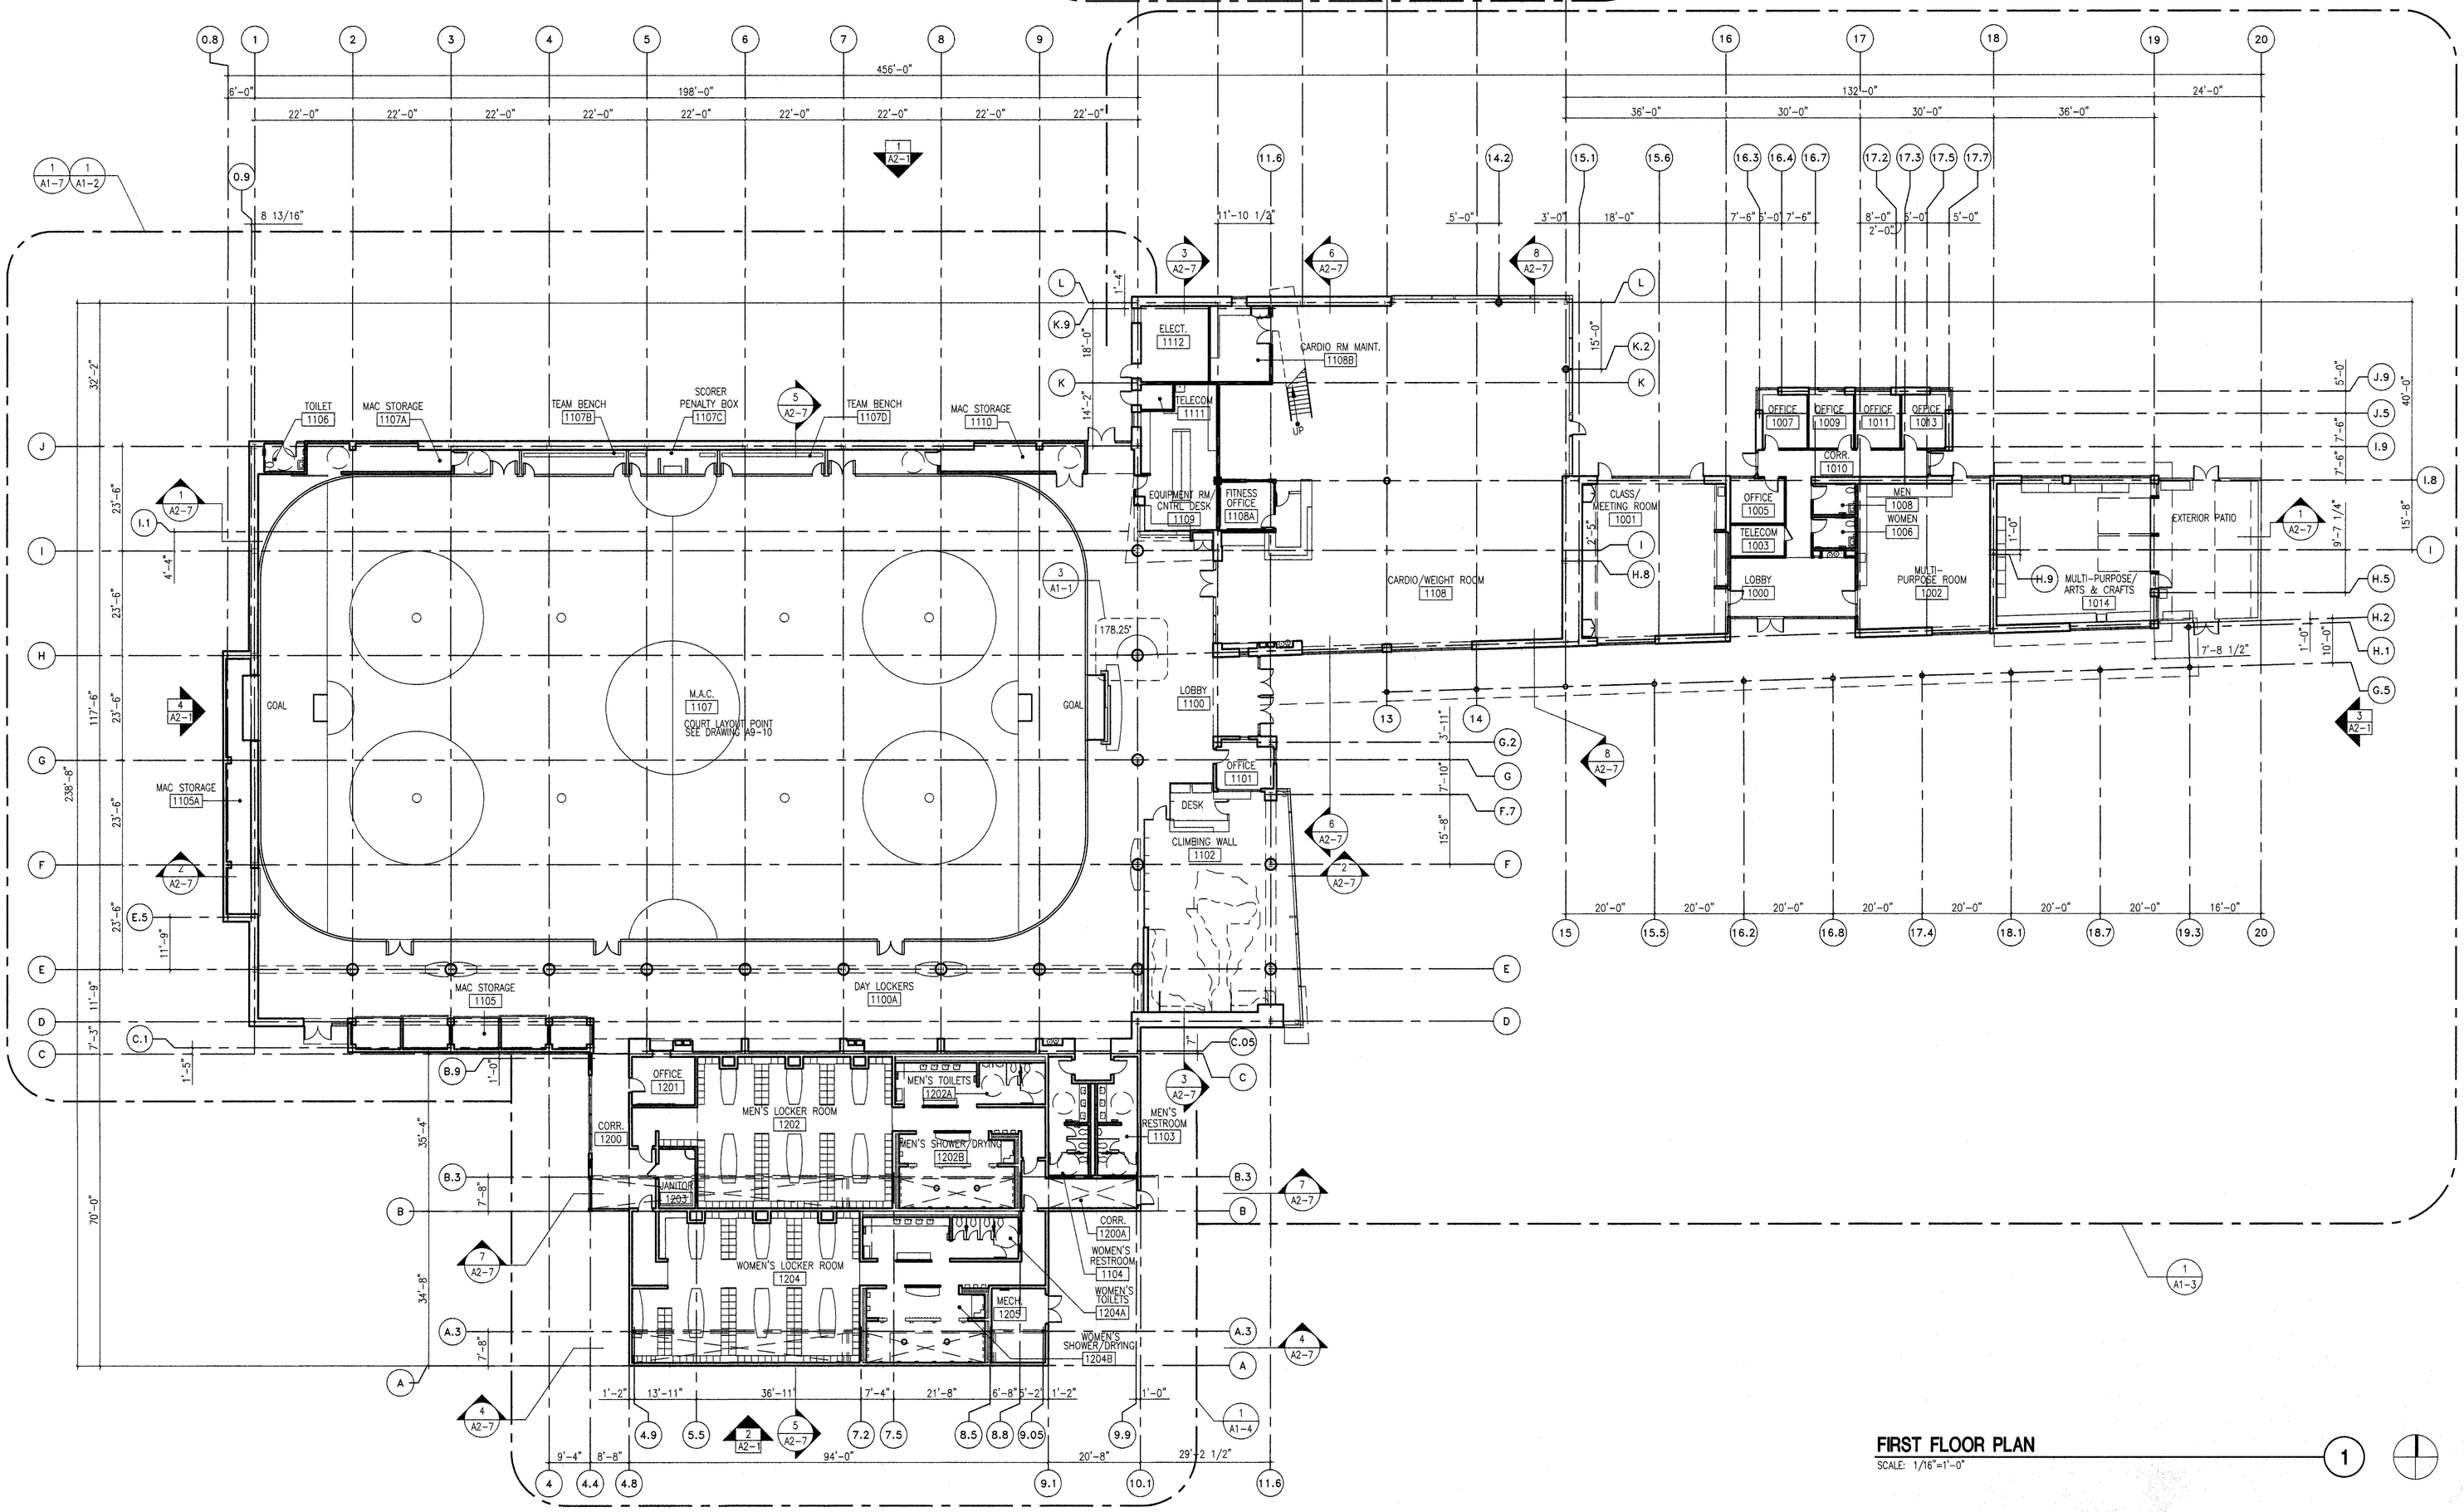

FIRST FLOOR PLAN 1
SCALE: 1/16"=1'-0"

SASAKI
900 North Point Street, B300, San Francisco, CA 94109 USA
t 415 776 7272 f 415 202 8970 W www.sasaki.com

GENERAL NOTES

1. PLANS THIS SHEET FOR REFERENCE ONLY. REFER TO DRAWINGS A1-2 THRU A1-9 FOR COMPLETE INFORMATION.

OFFICE OF STATE FIRE MARSHAL
APPROVED
Approval of this plan does not authorize or approve any omission or deviation from applicable regulations. Final approval is subject to field inspection. One set of approved plans shall be available on the project site at all times.
Reviewed by 2/4/03

IDENTIFICATION STAMP
DIV. OF THE STATE ARCHITECT
APP03 – 105869
AC___ FLS___ SS___
DATE_____

No.	Description	Date
–	CONSTRUCTION DOCUMENTS	02/14/03

DWG ISSUE & REVISION HISTORY

Stamp

LICENSED ARCHITECT SCOTT A. OCHSNER C-18,9 STATE OF CALIFORNIA

Key Plan

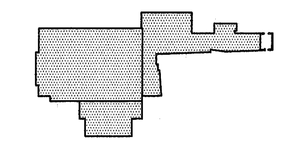

Project Title:

UNIVERSITY OF CALIFORNIA SANTA BARBARA

RECREATION CENTER EXPANSION

UCSB PROJECT NUMBER FM 020206L/981400

Drawing Title:

BUILDING PLAN

Project No. 04084.00 Scale: 1/16" = 1'-0"
Drawn By: AL
Checked By: SO
Approved By: VV
Date: 14 FEBRUARY 2003

Drawing No. **A1-1**

UCSB DRAWING NO. 511-101