07

151-010

12/03/10 DEP

| CHANGES | | | | |
|---|---|---|---|---|
| BLK | OLD | NEW | YR | CUT |
| 010 | 53 | 35'/20 | 89 | 2001 |
| | | 48.24 | 89 | 2001 |
| | 52 | 48.24 | 03 | 10246 |
| | | 1.4 | | |
| | 19'-45 | SAME | 03 | 13.12 |
| | 18.48 | 21.41 | | |
| | 41.53 | 01.4 | 03 | 01165 |
| | 11.42 | 1.4 | | |
| | | 56 | 86 | 1238 |
| | 40 | SAME & STOP | 11 | 4658 |

THIS MAP WAS PREPARED FOR ASSESSMENT PURPOSES ONLY. NO LIABILITY IS ASSUMED FOR THE ACCURACY OF THE DATA SHOWN. ASSESSOR'S PARCELS MAY NOT COMPLY WITH LOCAL SUBDIVISION OR BUILDING ORDINANCES.

THIS MAP SHOULD BE USED FOR REFERENCE PURPOSES ONLY. NO LIABILITY IS ASSUMED FOR THE ACCURACY OF THE DATA SHOWN. PARCELS MAY NOT COMPLY WITH LOCAL SUBDIVISION OR BUILDING ORDINANCES.

151 - 01
SHT 2 OF 2

1"=100'

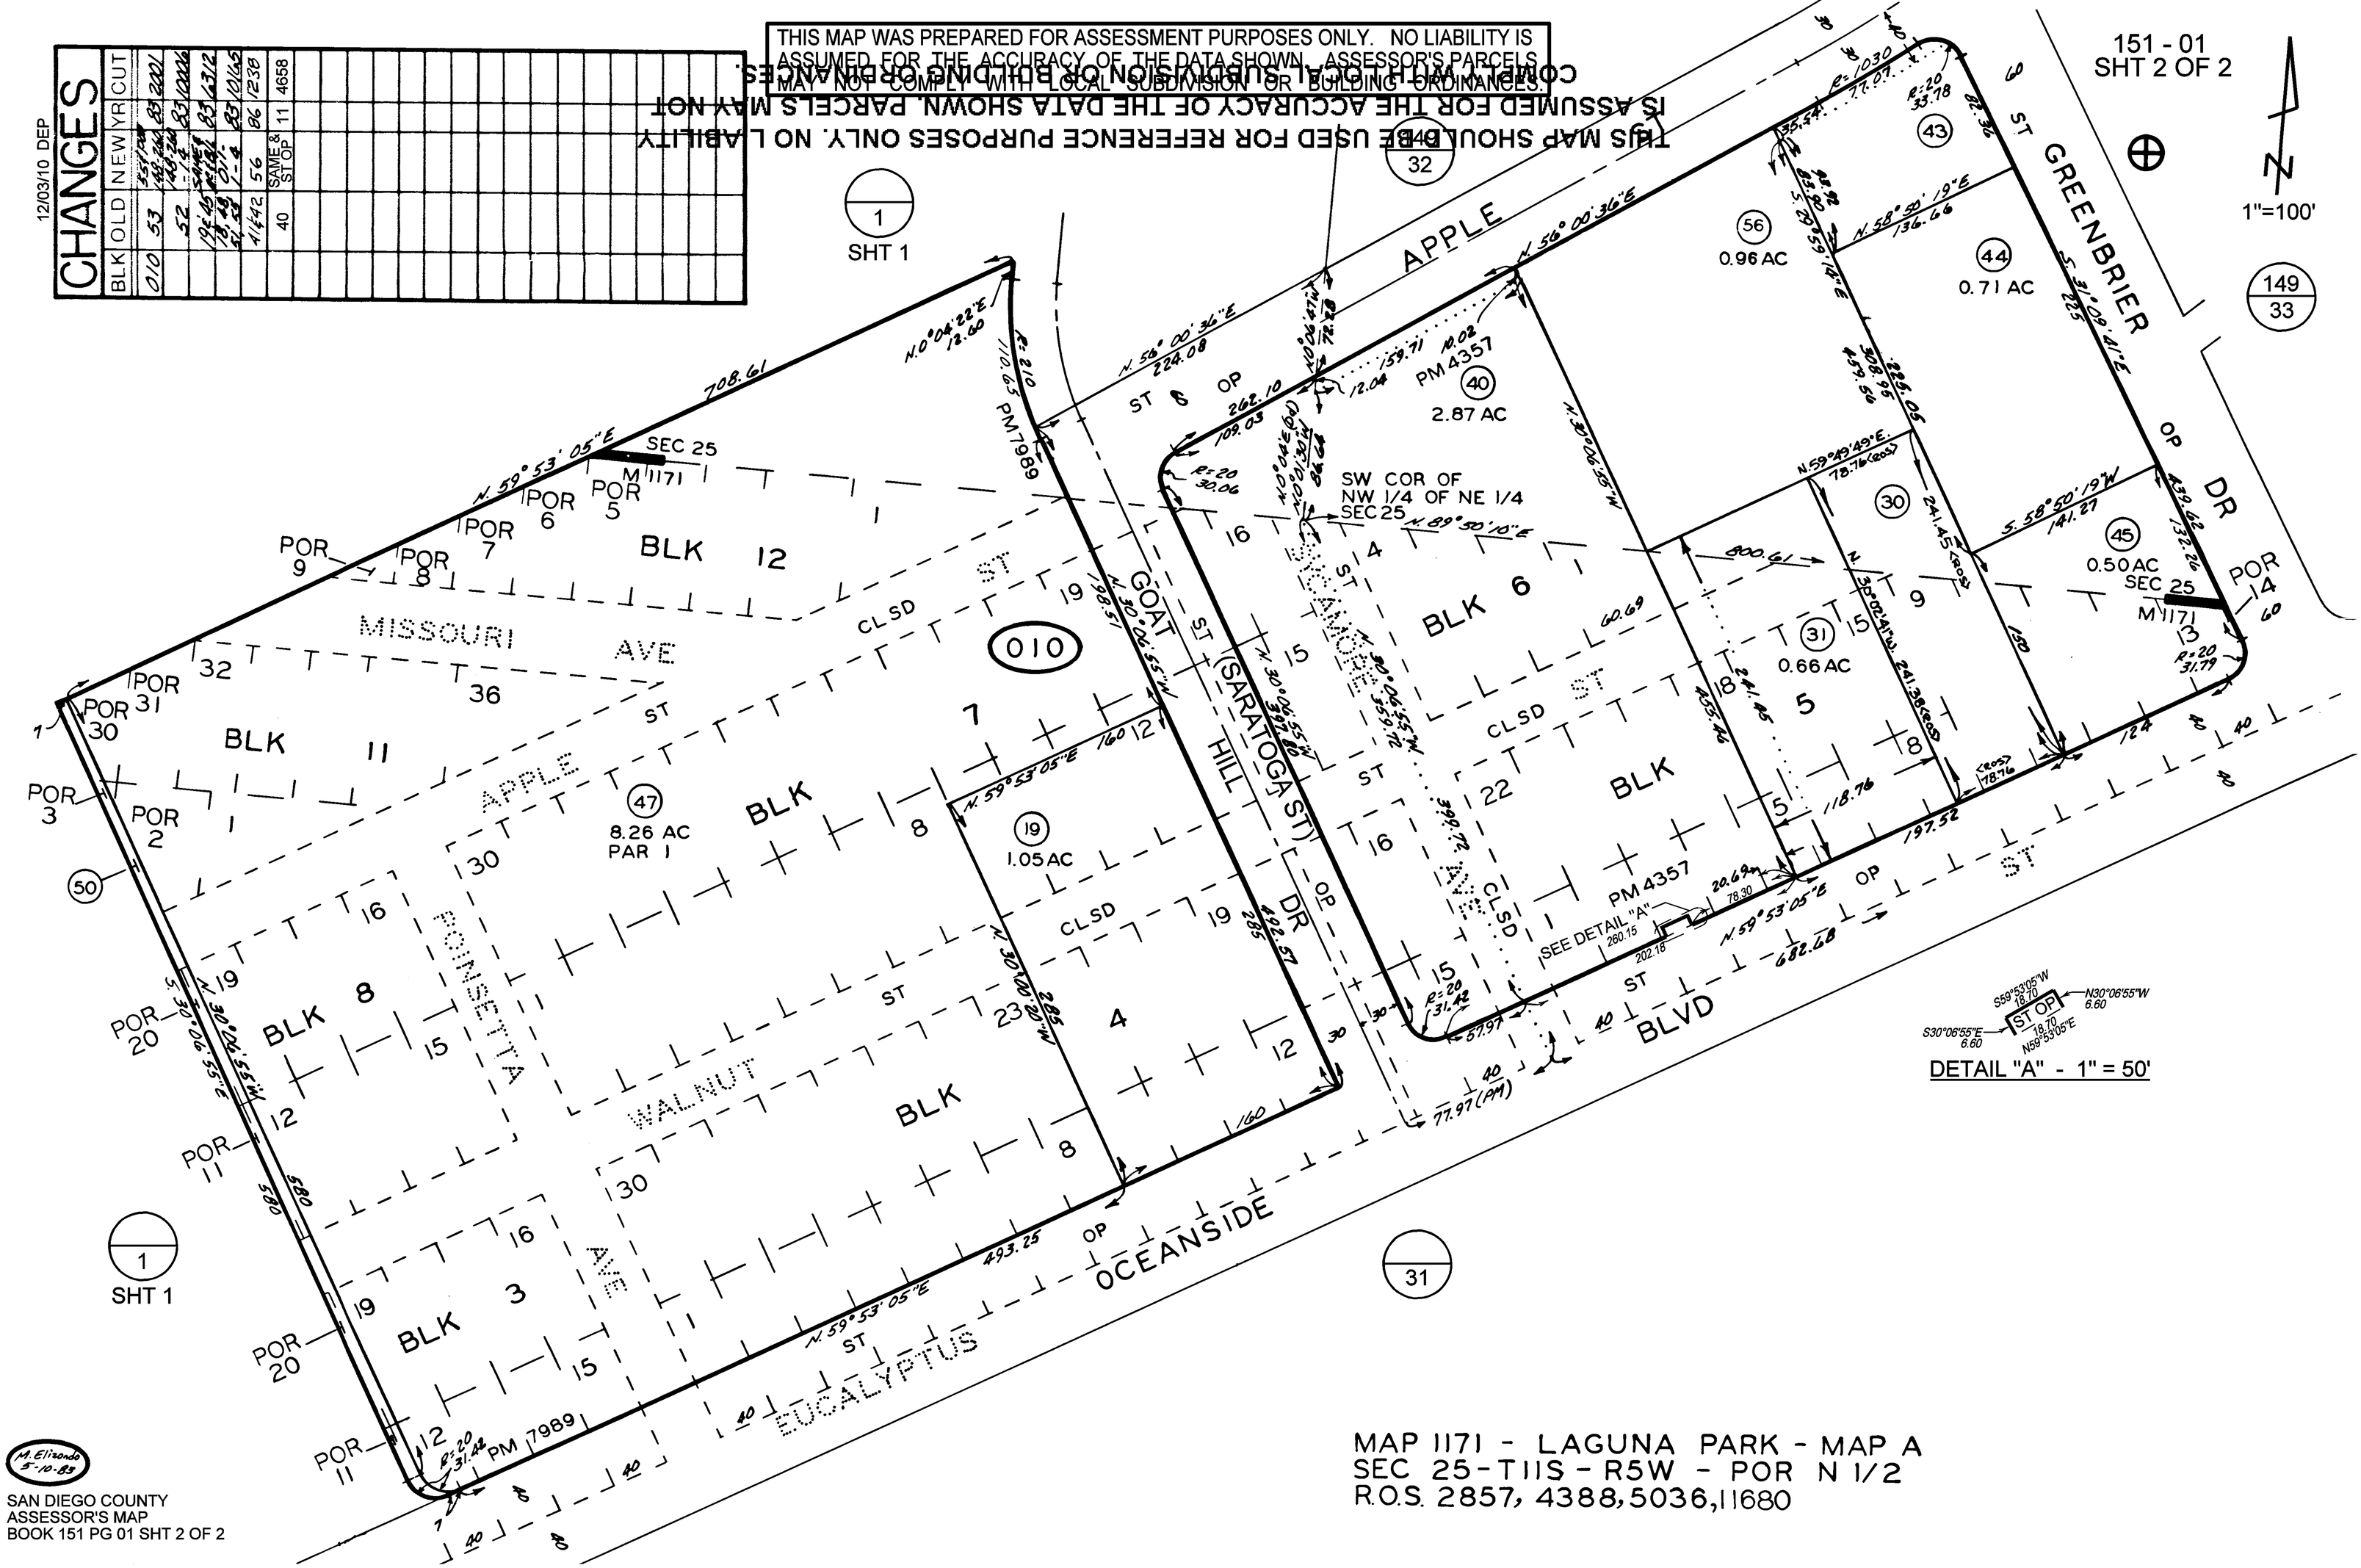


M. Elizondo 5-10-83

SAN DIEGO COUNTY
ASSESSOR'S MAP
BOOK 151 PG 01 SHT 2 OF 2

MAP 1171 - LAGUNA PARK - MAP A
SEC 25-T11S-R5W - POR N 1/2
R.O.S. 2857, 4388, 5036, 11680