1-800-345-7334

SCALE IN 1/10 OF AN INCH

04

238-10

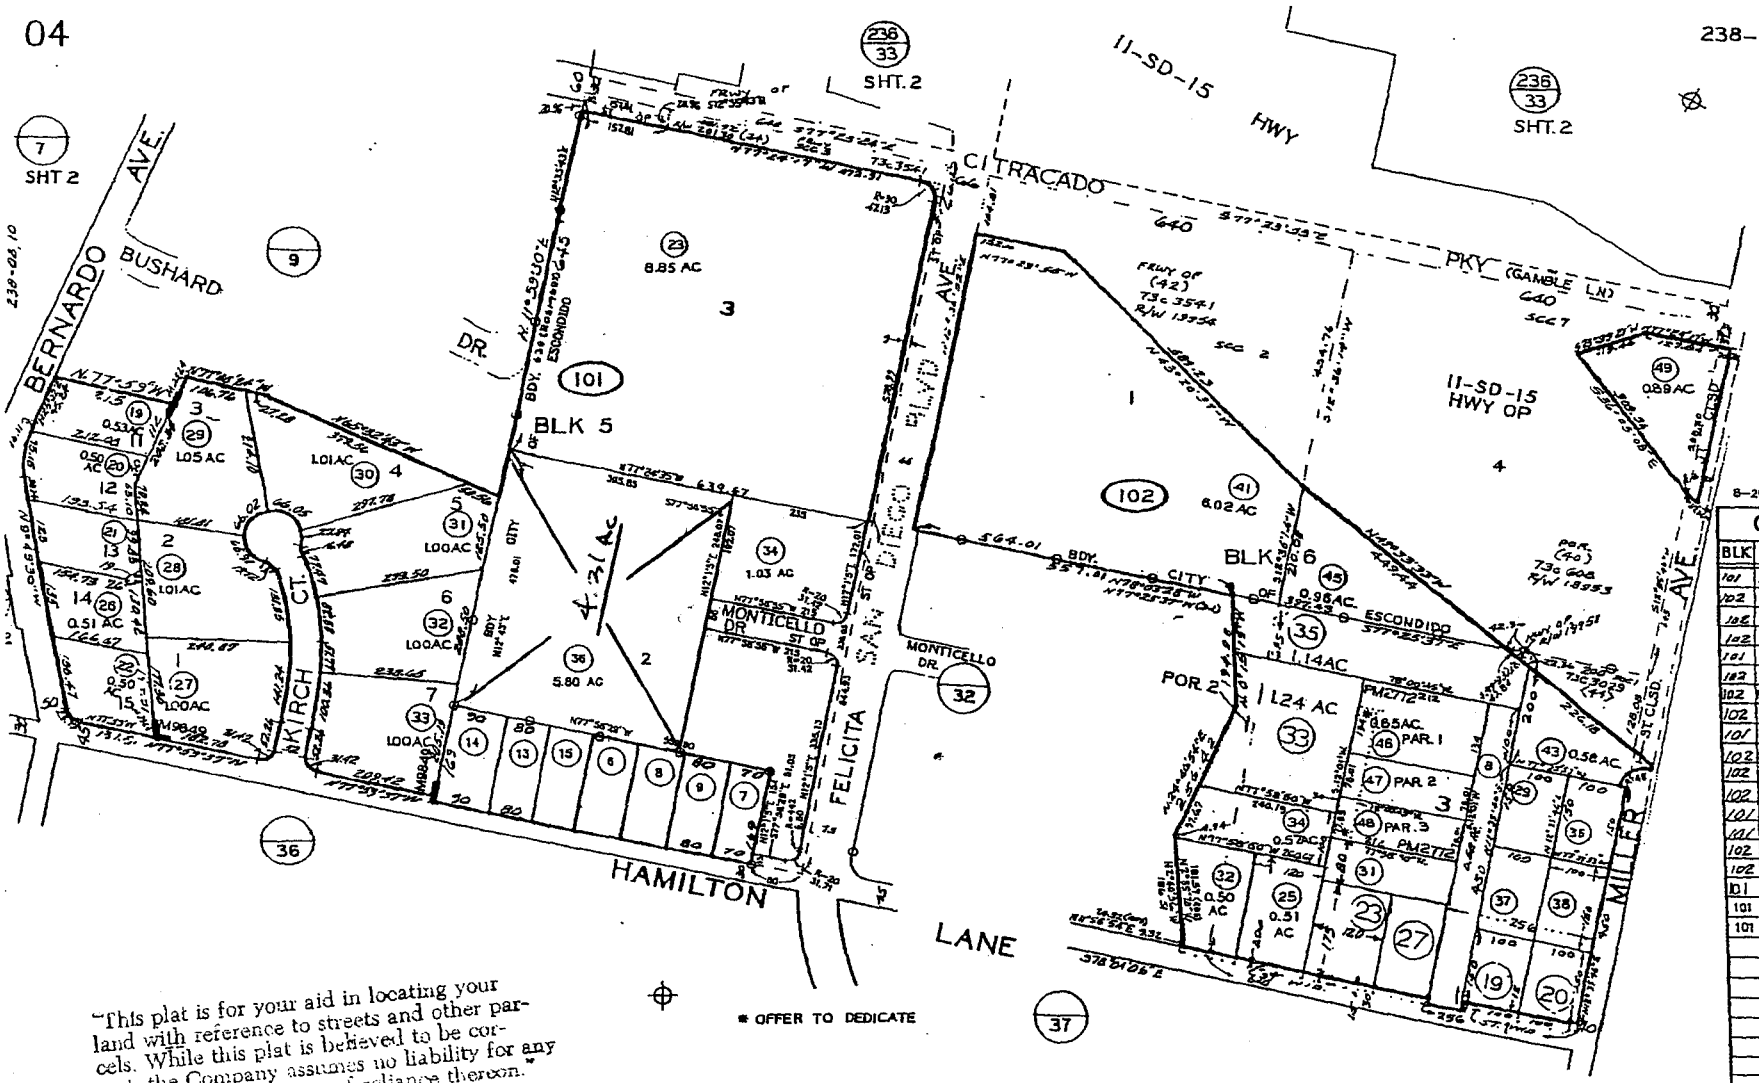

8-20-99 BAC

CHANGES				
BLK	OLD	NEW	YR	CUT
101	USE	PARCEL	23	NEXT
102	17	35 & ST.	71	6577
102	28	36-38	72	9346
102	2	39-40	72	1426
101	2	23, 24	95	902
102	1, 4	41-44	73	902
102	PICKUP	45	74	1923
102	30	46-48	75	2270
101	23	SAME & WID	77	4759
102	43	SAME & WID	77	4849
102	ST. CLSD. & 43	SAME	78	5548
102	8	[illegible]	78	5865
101	16	25-26	79	2637
101	25	27-33	81	256
102	ST. CLSD. & 39	SAME	88	5560
102	39	SAME 39-40	94	1448
101	23	SAME & ST. OP	97	4611
101	12, 17 & 18	34-36	89	1854
101	35	KILL ST. OP	00	1355

"This plat is for your aid in locating your land with reference to streets and other parcels. While this plat is believed to be correct, the Company assumes no liability for any loss occuring by reason of reliance thereon."

* OFFER TO DEDICATE

MAP 9849-CO. OF S.D. TCT 3902
MAP 3524 - LYLES PARK
MAP 1205 - HOMELAND ACRES
ROS 8652, 10598, 14607

OCT 05 1999

THIS MAP WAS PREPARED FOR ASSESSMENT PURPOSES ONLY. NO LIABILITY IS ASSUMED FOR THE ACCURACY OF THE DATA SHOWN. ASSESSOR'S PARCELS MAY NOT COMPLY WITH LOCAL SUBDIVISION OR BUILDING ORDINANCES.

SAN DIEGO COUNTY ASSESSOR'S MAP BK 238 PG 10