5160 | 5

SCALE 1" = 80'

2009

REVISE
6803
680423209
680624526
700605408
910225020060001-25
20080707070030001-25

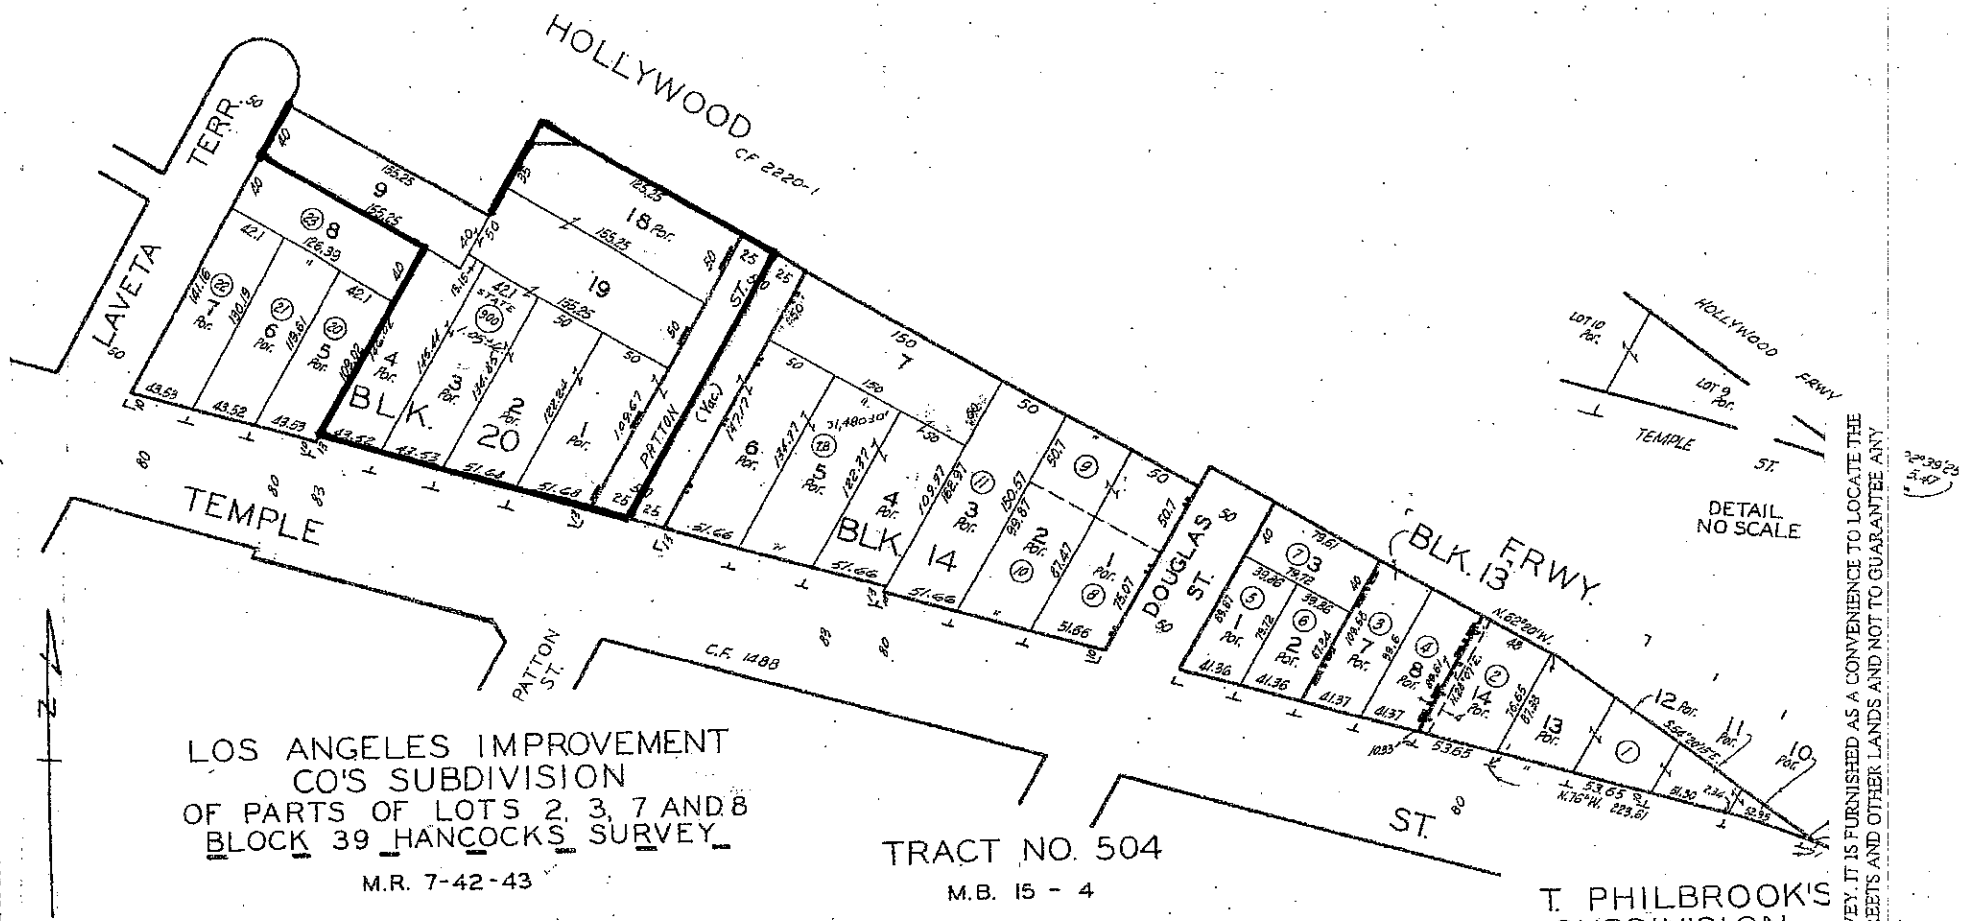

LOS ANGELES IMPROVEMENT CO'S SUBDIVISION OF PARTS OF LOTS 2, 3, 7 AND 8 BLOCK 39 HANCOCKS SURVEY

M.R. 7-42-43

TRACT NO. 504

M.B. 15 - 4

T. PHILBROOK'S SUBDIVISION OF 2 ACRES IN LO BLOCK 39 HANCOCK'S VEY

M.R. 5-391

CODE 67

SUBDIVISION MAP OF 35 ACRE LOT 2 BLOCK 39 HANCOCK SURVEY

M.R. 5-144

LOS ANGELES IMPROVEMENT CO'S SUBDIVISION OF PART OF LOT 2 BLOCK 39 HANCOCKS SURVEY

M.R. 9-94

FOR PREV. ASSM'T. SEE: 35-1 & 10

ASSESSOR

COUNTY OF LOS A ALIF.

STEWART TITLE OF CALIFORNIA, INC.

IMPORTANT: THIS PLAT IS NOT A SURVEY. IT IS FURNISHED AS A CONVENIENCE TO LOCATE THE LAND IN RELATION TO ADJOINING STREETS AND OTHER LANDS AND NOT TO GUARANTEE ANY DIMENSIONS, BEARINGS OR ACREAGE.