Exception #6

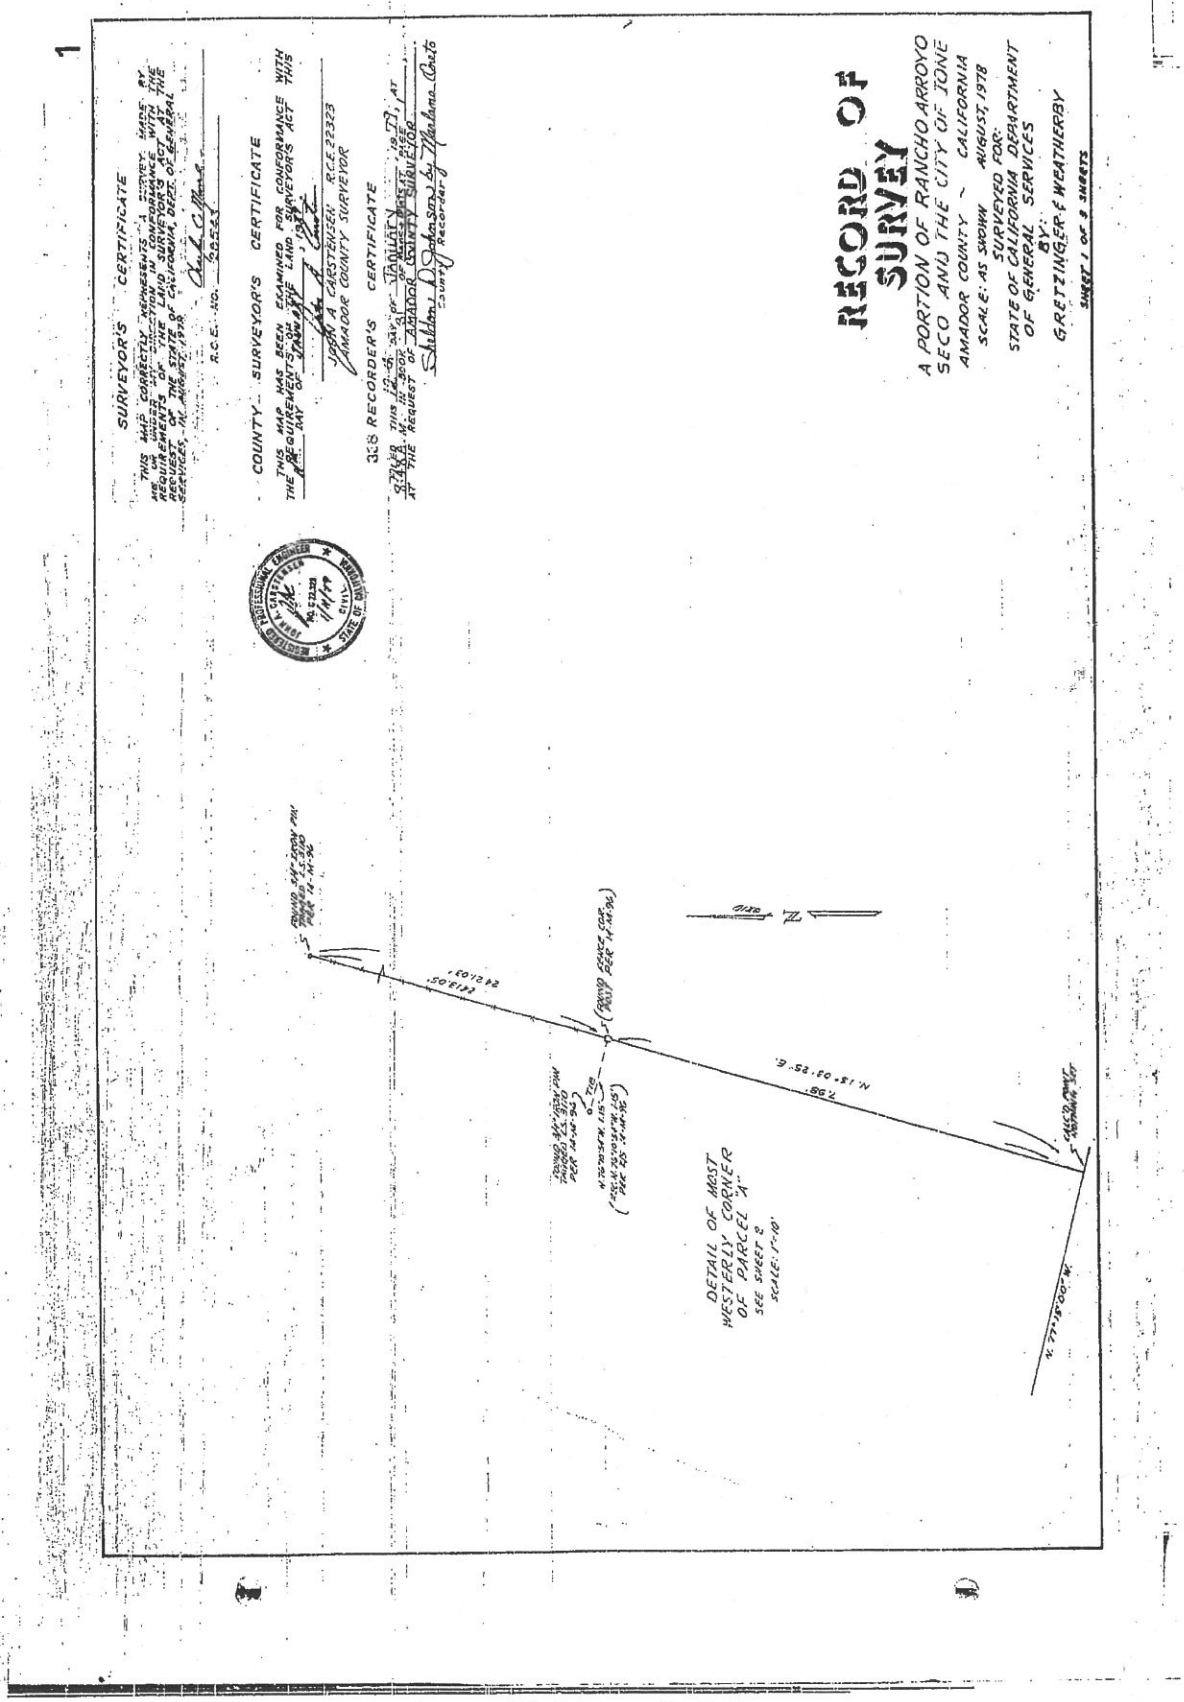

Description: Amador,CA Plat Map - Book.Page 31.1 Page: 1 of 3
Order: mg Comment:

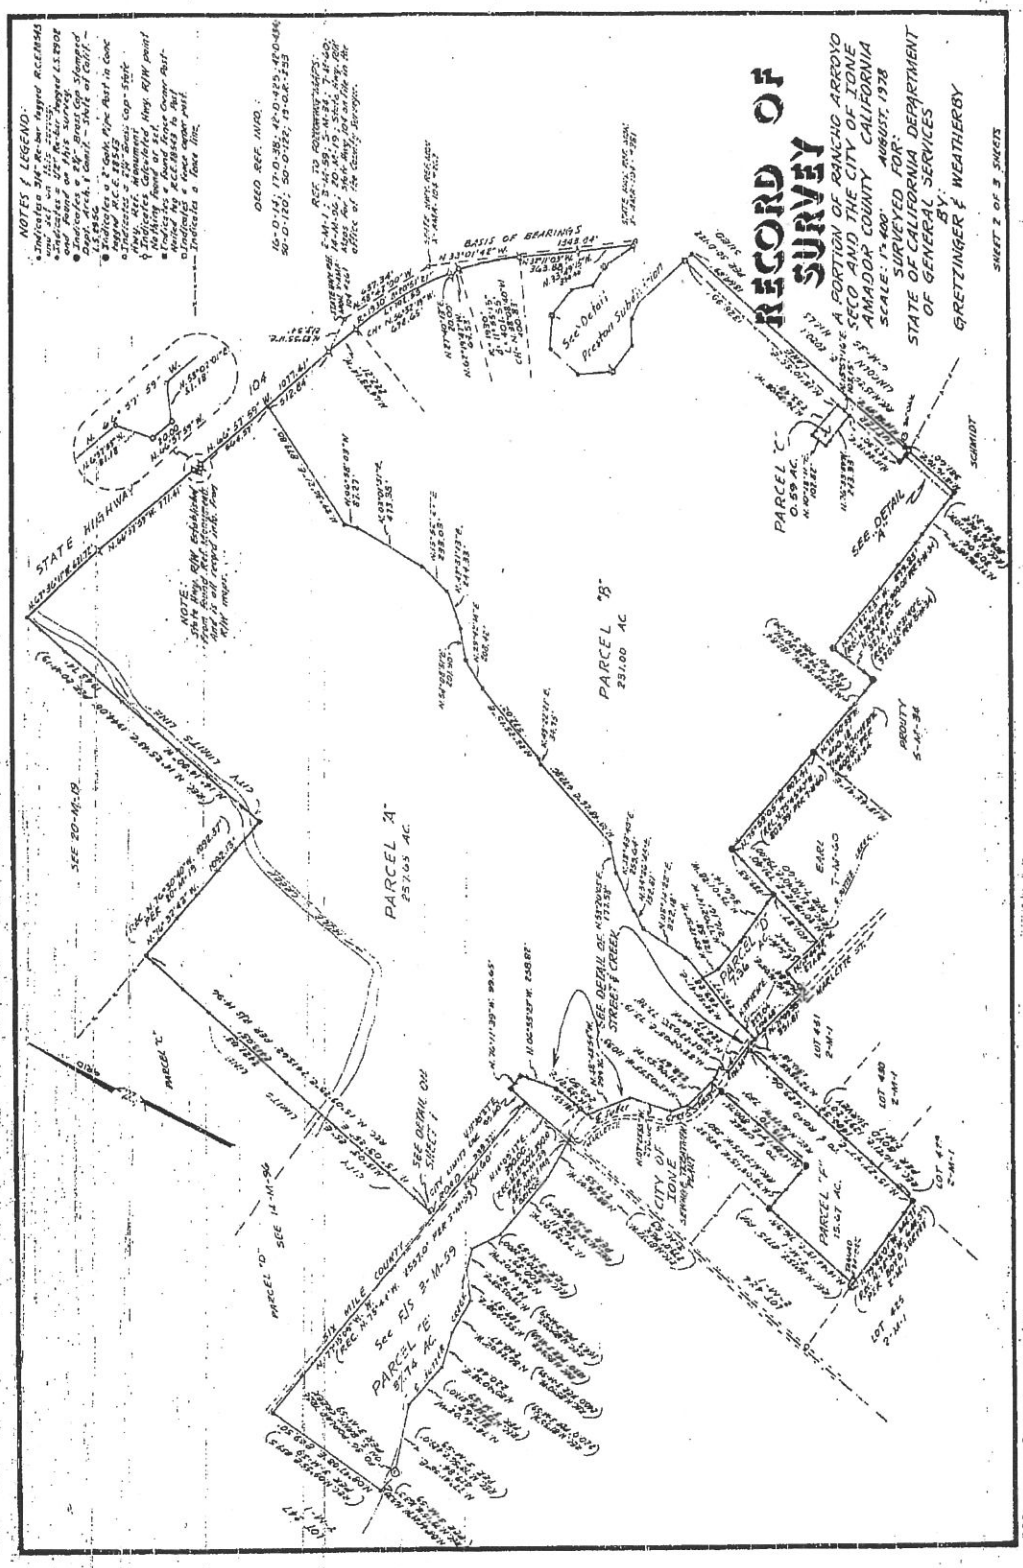
RECORD OF SURVEY
A PORTION OF RANCHO ARROYO SECO AND THE CITY OF IONE
AMADOR COUNTY CALIFORNIA
SCALE: 1"=400'
AUGUST, 1978
SURVEYED FOR:
STATE OF CALIFORNIA DEPARTMENT OF GENERAL SERVICES
BY:
GRETZINGER & WEATHERBY
SHEET 2 OF 3 SHEETS
NOTES & LEGEND:
BASIS OF BEARINGS
PARCEL 'A'
25.63 AC.
PARCEL 'B'
231.00 AC
PARCEL 'C'
0.59 AC.
PARCEL 'D'
4.36 AC.
PARCEL 'E'
9.74 AC.
PARCEL 'F'
15.67 AC.
STATE HIGHWAY
SEE DETAIL 'A'
SEE DETAIL 'B'
SEE DETAIL 'C'
SEE 20-M-18
SEE 14-M-56
SEE 31-M-59
CITY OF IONE
LOT 461
LOT 460
LOT 459
LOT 458
LOT 457
LOT 456
LOT 455

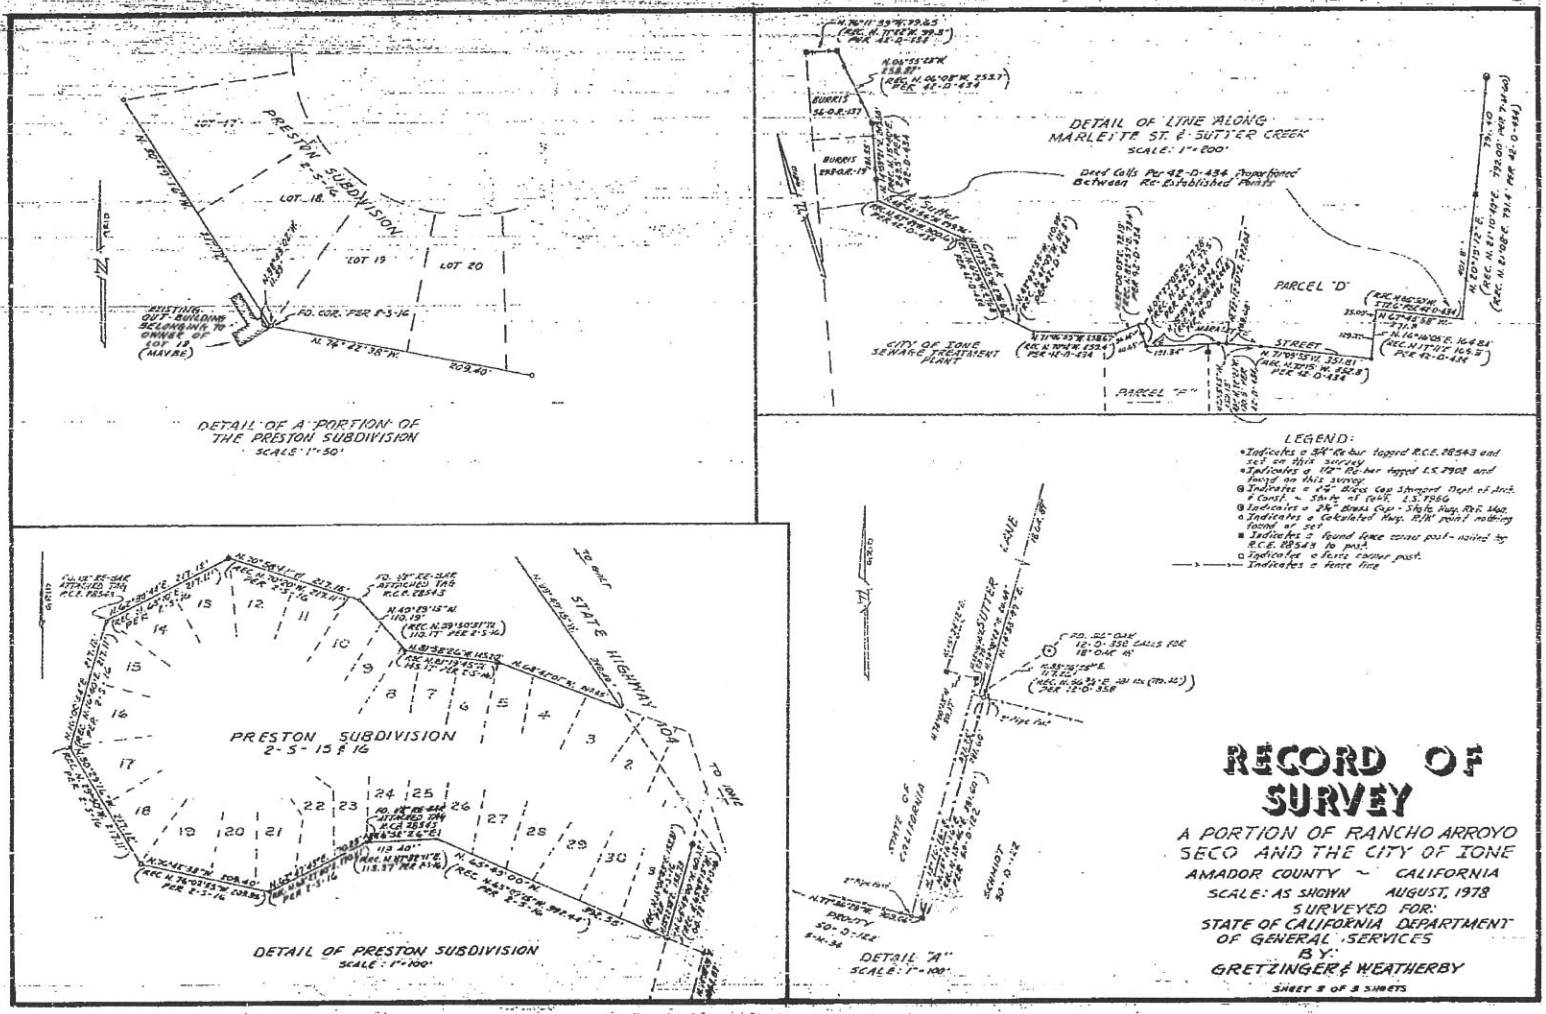

Description: Amador,CA Plat Map - Book.Page 31.1 Page: 3 of 3
Order: mg Comment: